


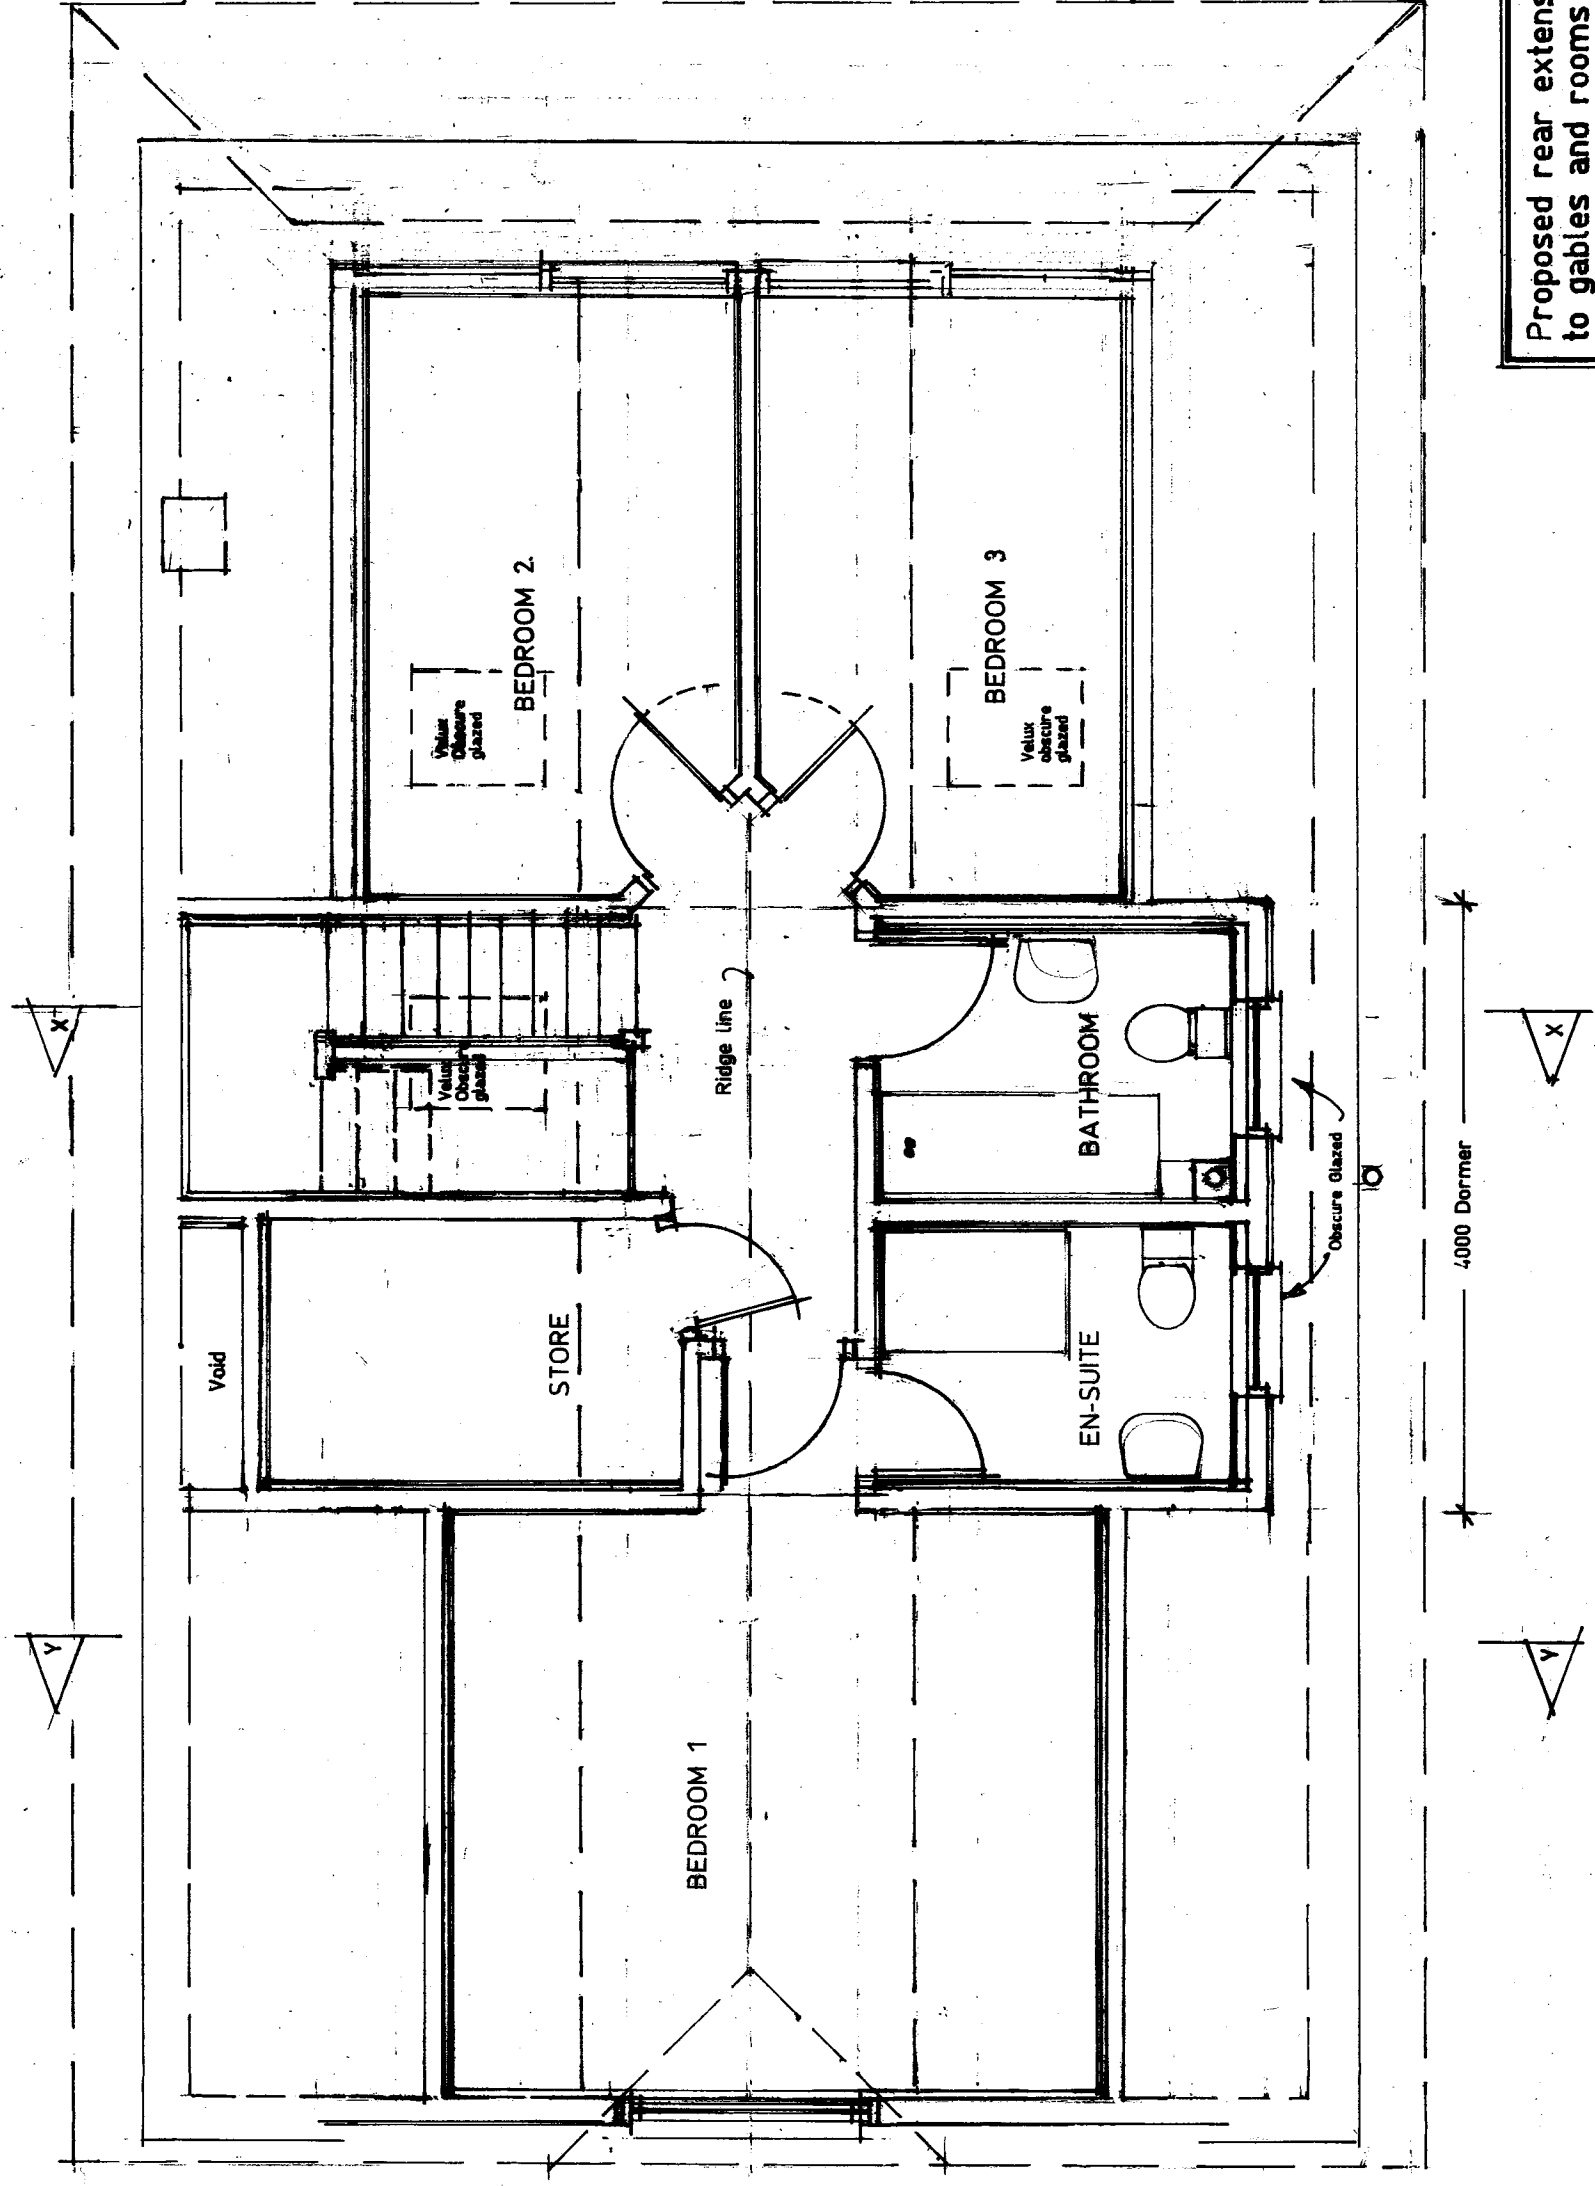

Proposed First Floor Layout.

Proposed rear extension, roof hips to gables and rooms within incl. side dormer at 23 Milton Road, Watrlooville, Hants. PO7 6AB

Mrs S Whiteland-Smith		Date	August 2020
Scale	1:50	A3 Drawing Number	2
Revision		A B C	

