


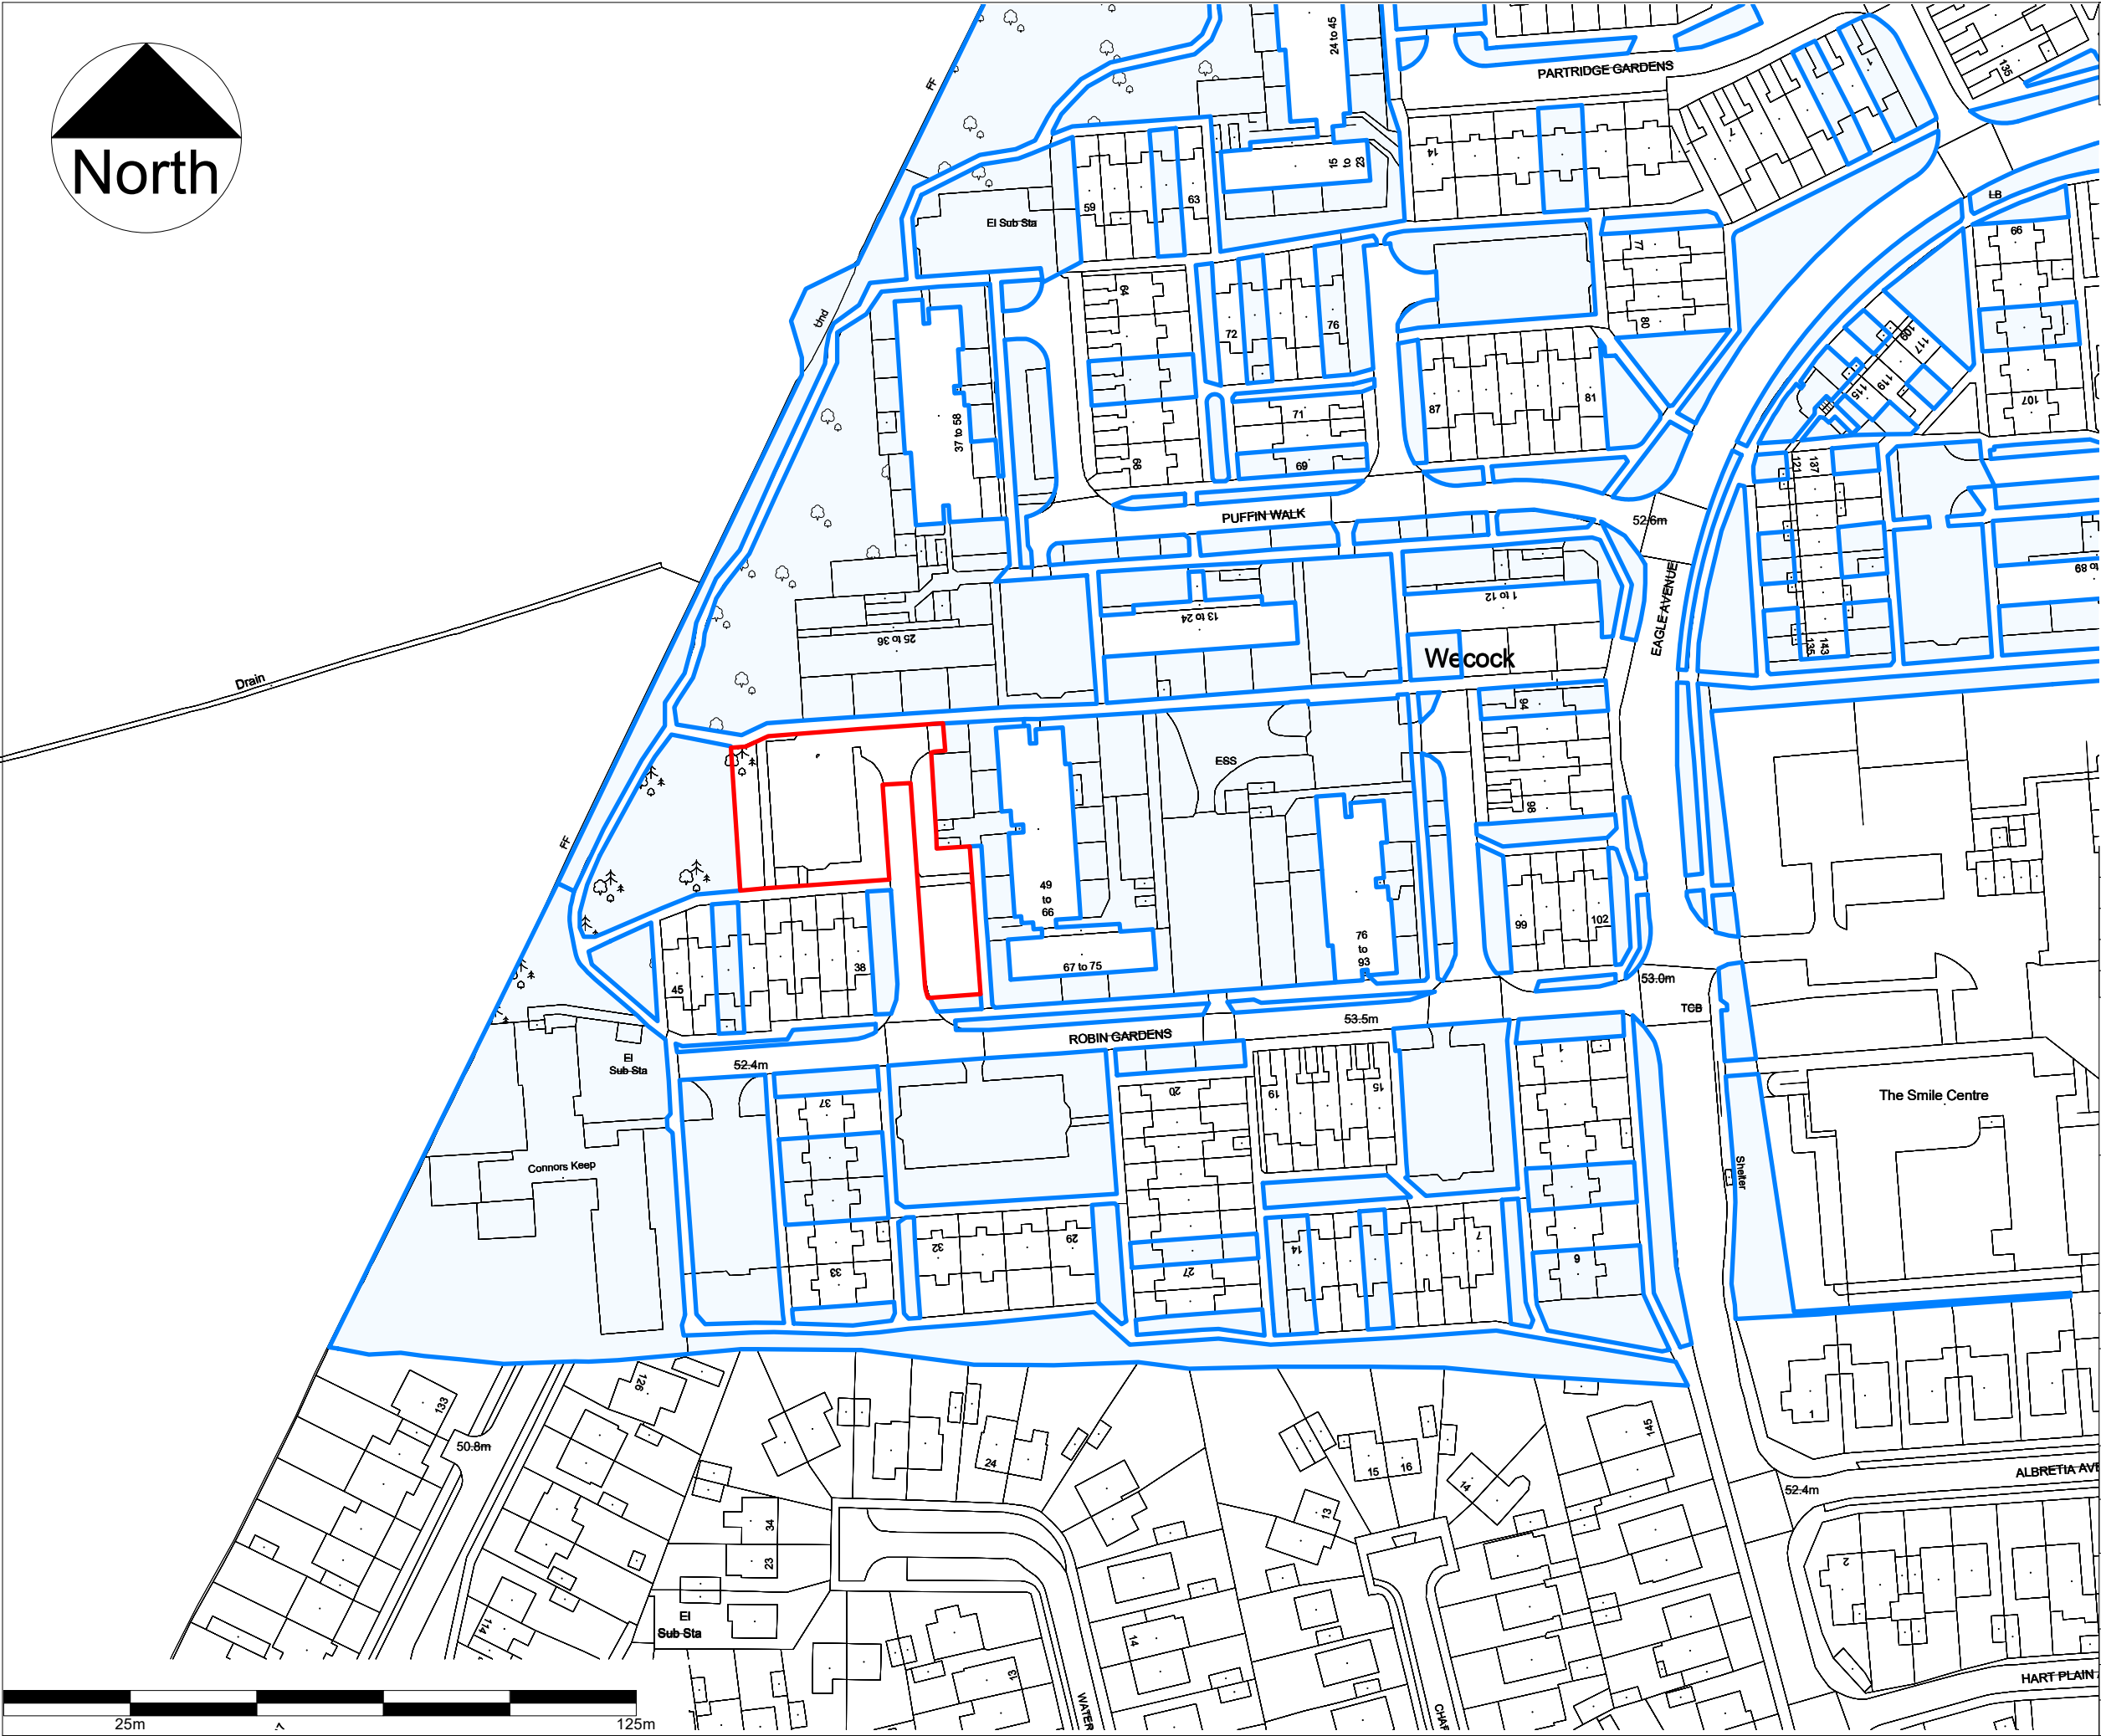

NOTE: All dimensions to be checked on site prior to commencement of any work
DO NOT SCALE FROM THIS DRAWING
Notify C.A of any discrepancies before ordering materials.
© Crown Copyright and database right. Ordnance Survey Licence number 100019671.(2015)

- KEY
- Application boundary
 - Other land owned by applicant



P4	31.01.23	Application boundary amended	CG
Rev	Date	Revision Details (Amended By)	Approved By
Project			

Robin Gardens

Drawing Title			
Location Plan			

Date	12/21/21	Scale @ A3	1 : 1250
------	----------	------------	----------

Housing, Neighbourhood & Building Services
 **Portsmouth**
CITY COUNCIL
JAMES HILL
Head of Service

DEPARTMENTAL SECTION: ARCHITECTS GROUP - Susan Whitehouse Dip.L.A. M.L.I. Design Group Head
Tel No: 023 92 841518
Fax No: 023 92 834738

Design/ Survey By	Drawn By	Checked By
CG	JP	

Drawing No
2679 / 1100 / P4

SURVEY	DESIGN	WORKING DRAWING
FEASIBILITY	TENDER	AS BUILT
INFORMATION	CONTRACT	A.I.