


© Crown copyright and database rights 2022 OS 100035409

Reproduction in whole or in part is prohibited
without the permission of Ordnance Survey.


Ordnance Survey MasterMap Data purchased under

12 month licence from Stanfords 04/10/2022.

Licence OI1564397

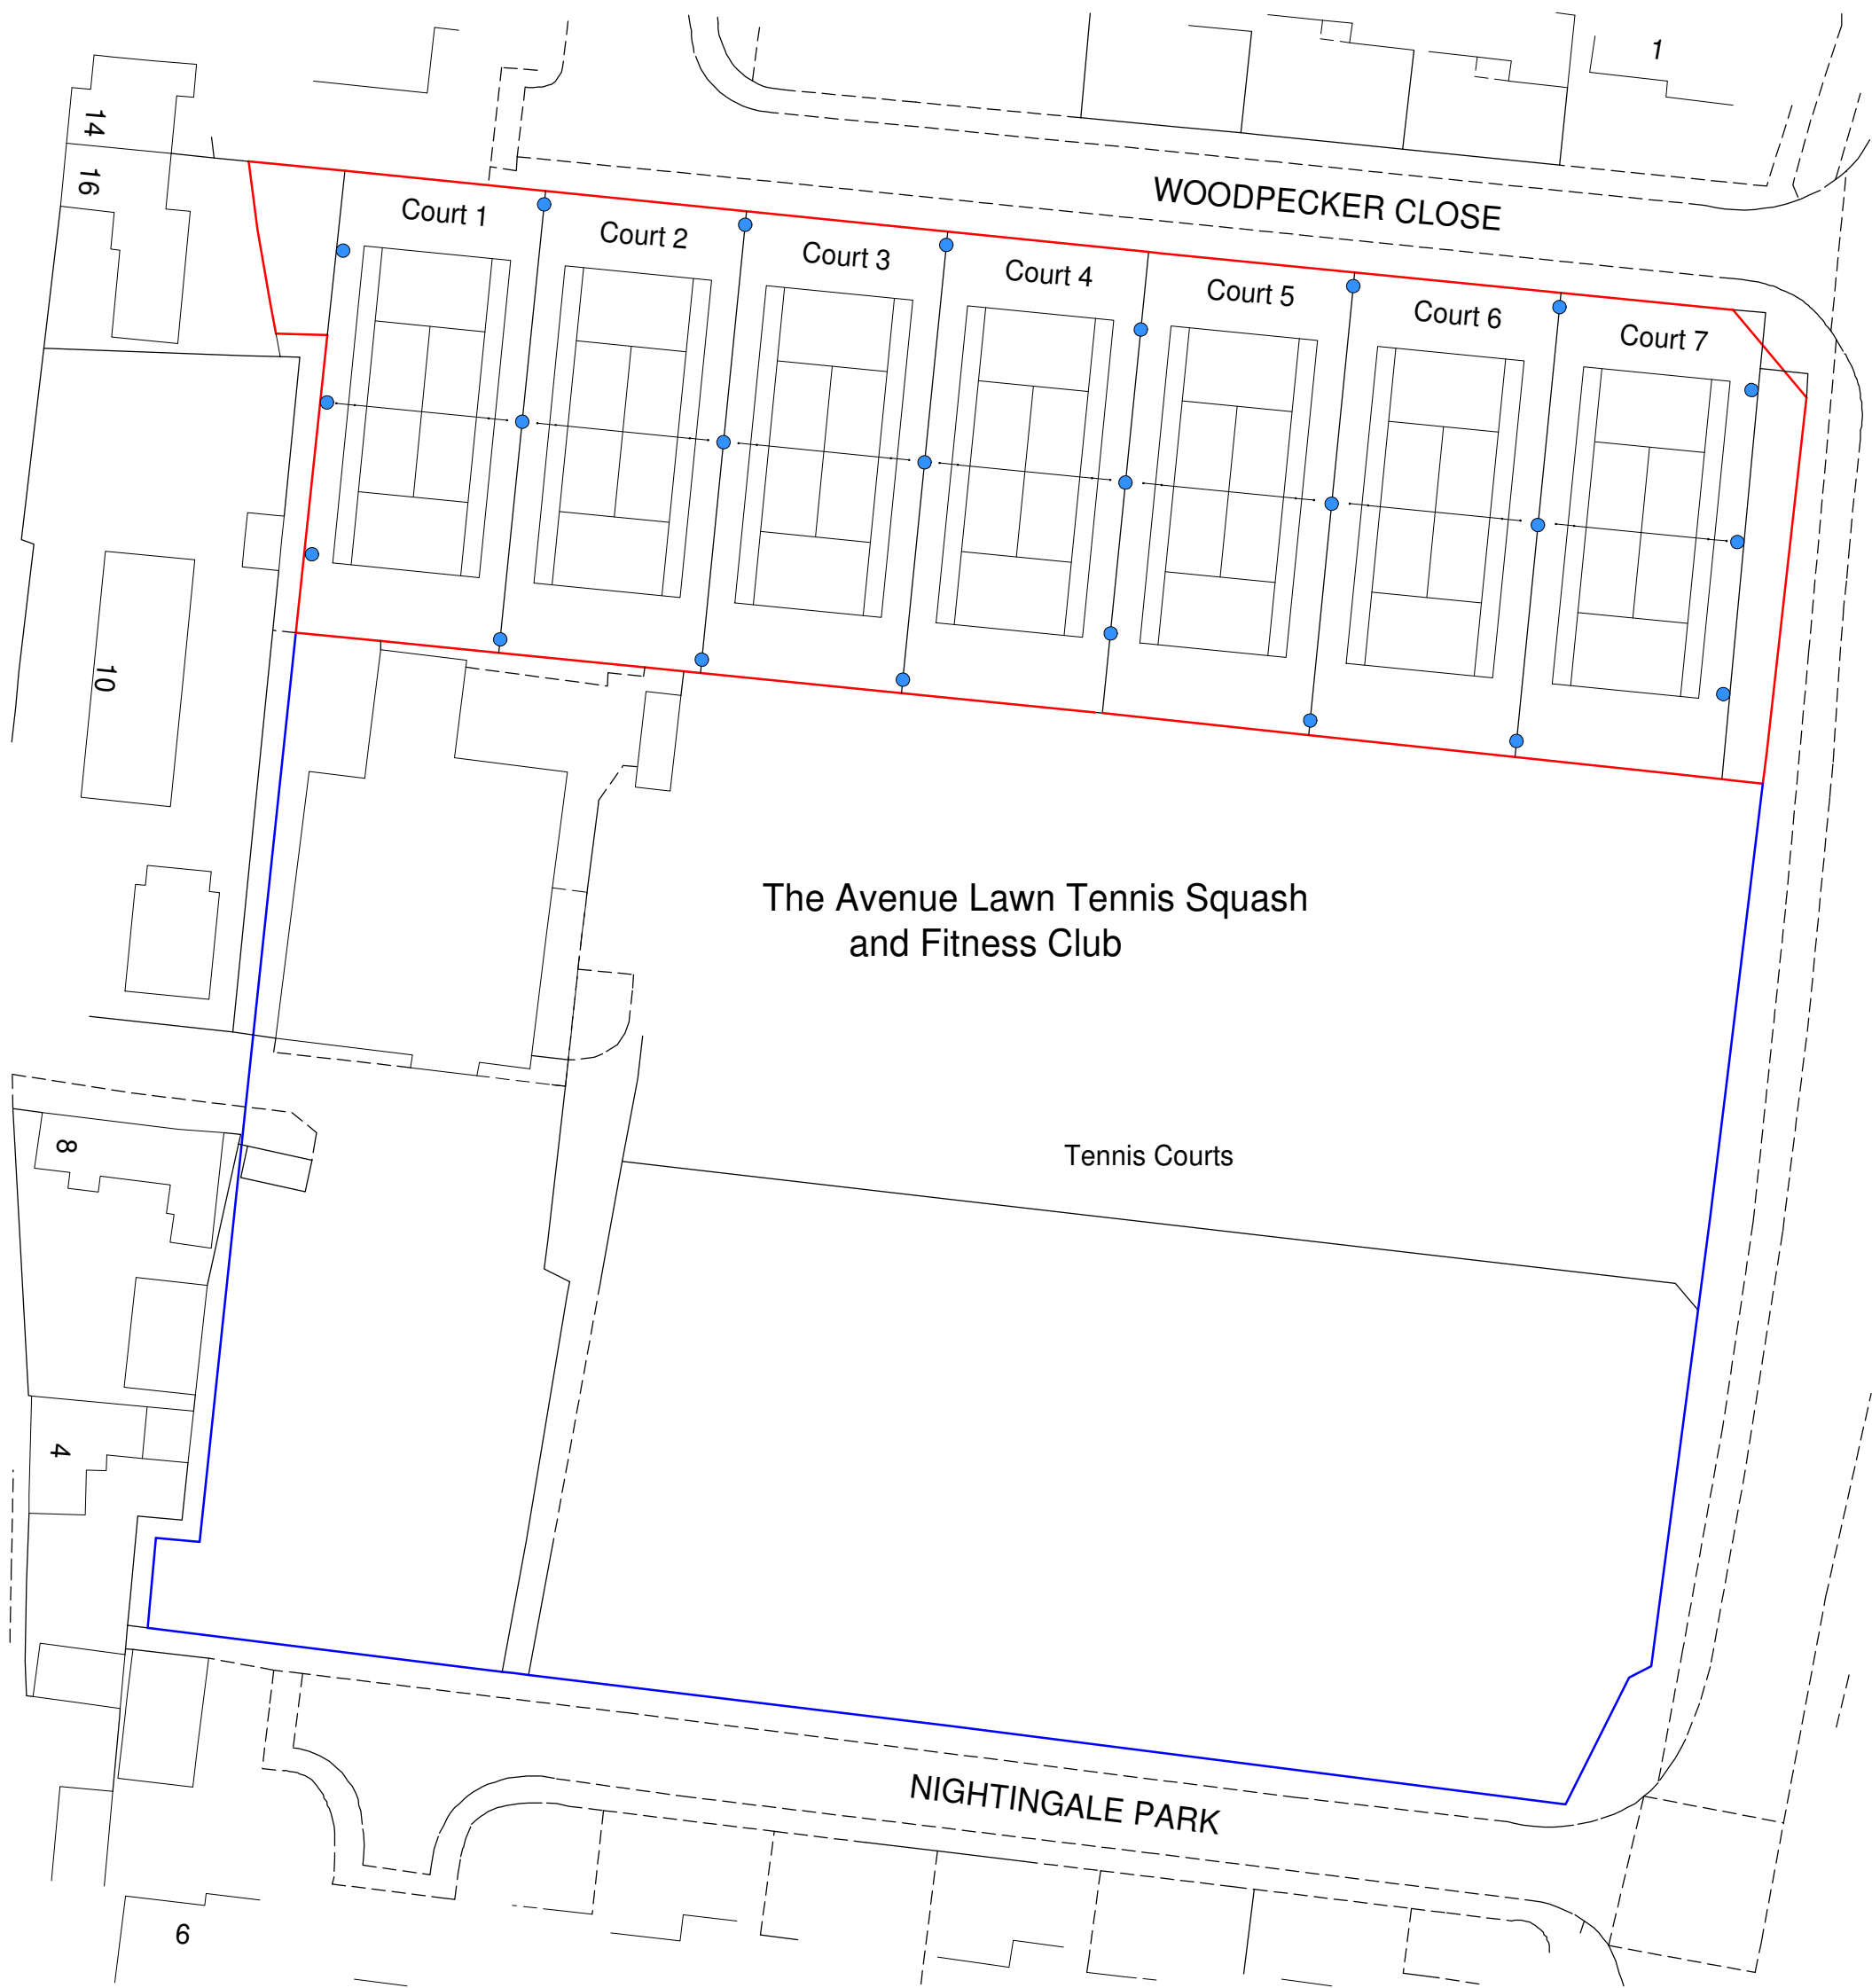


EXISTING BLOCK PLAN 1:500

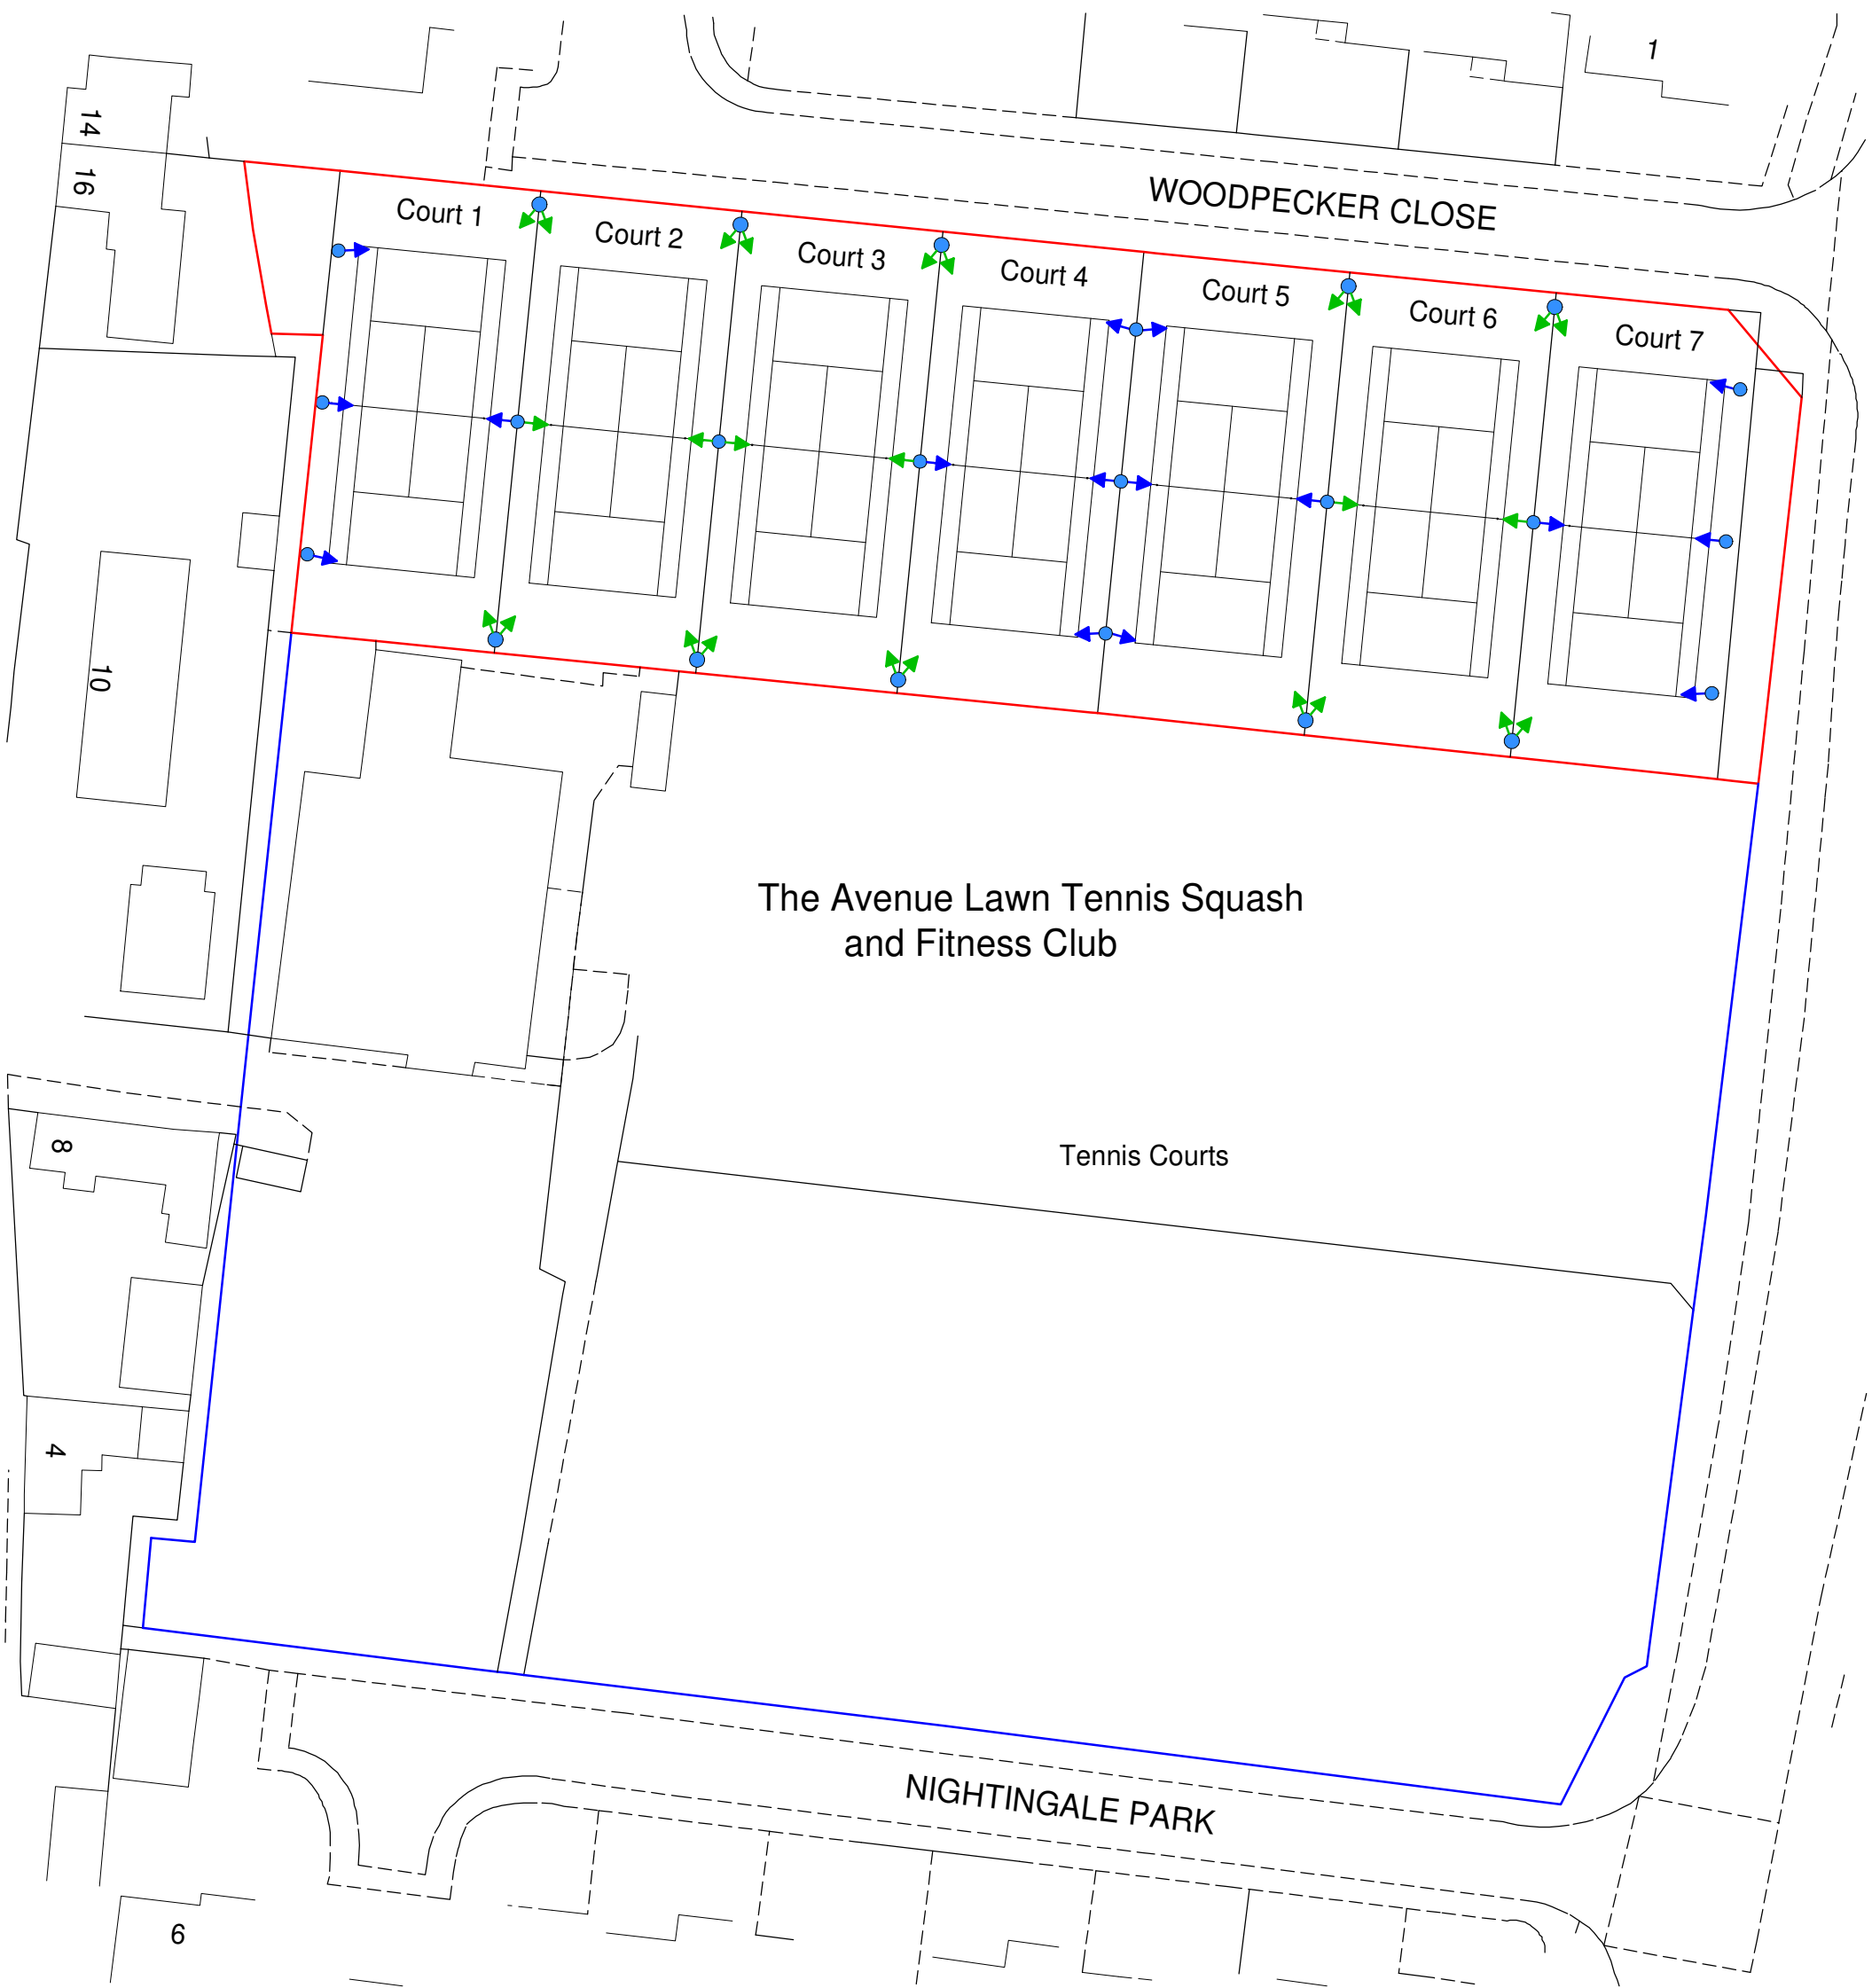

PROPOSED BLOCK PLAN 1:500

- Location of existing 6m columns
- ↗ ● 2 lamp on existing columns t4b Optic 1
- → lamp on existing columns t4b Optic
- ← ● → 2 lamp on existing columns t4b Optic
- ↖ ● ↗ 2 lamp on existing columns t4b Optic

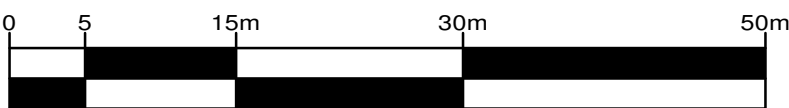

Rev	Date	Details	Ref
PROJECT: Proposed replacement Floodlights at The Avenue Lawn Tennis, Squash & Fitness Club Southleigh Road Havant Hants PO9 2RS			
EXISTING AND PROPOSED BLOCK PLANS			
CLIENT: The Avenue Lawn Tennis & Fitness Club			
SCALE: 1:500 @ A1		DRAWING NO:	
DATE: OCT 2022	DRAWN: m. bissex	2022/ALTFC/02	
Carbon8Lighting Unit 61 Tempus Business Centre Kingsclere Road Basingstoke Hampshire RG21 6XG			
sales@c8l.co.uk			