


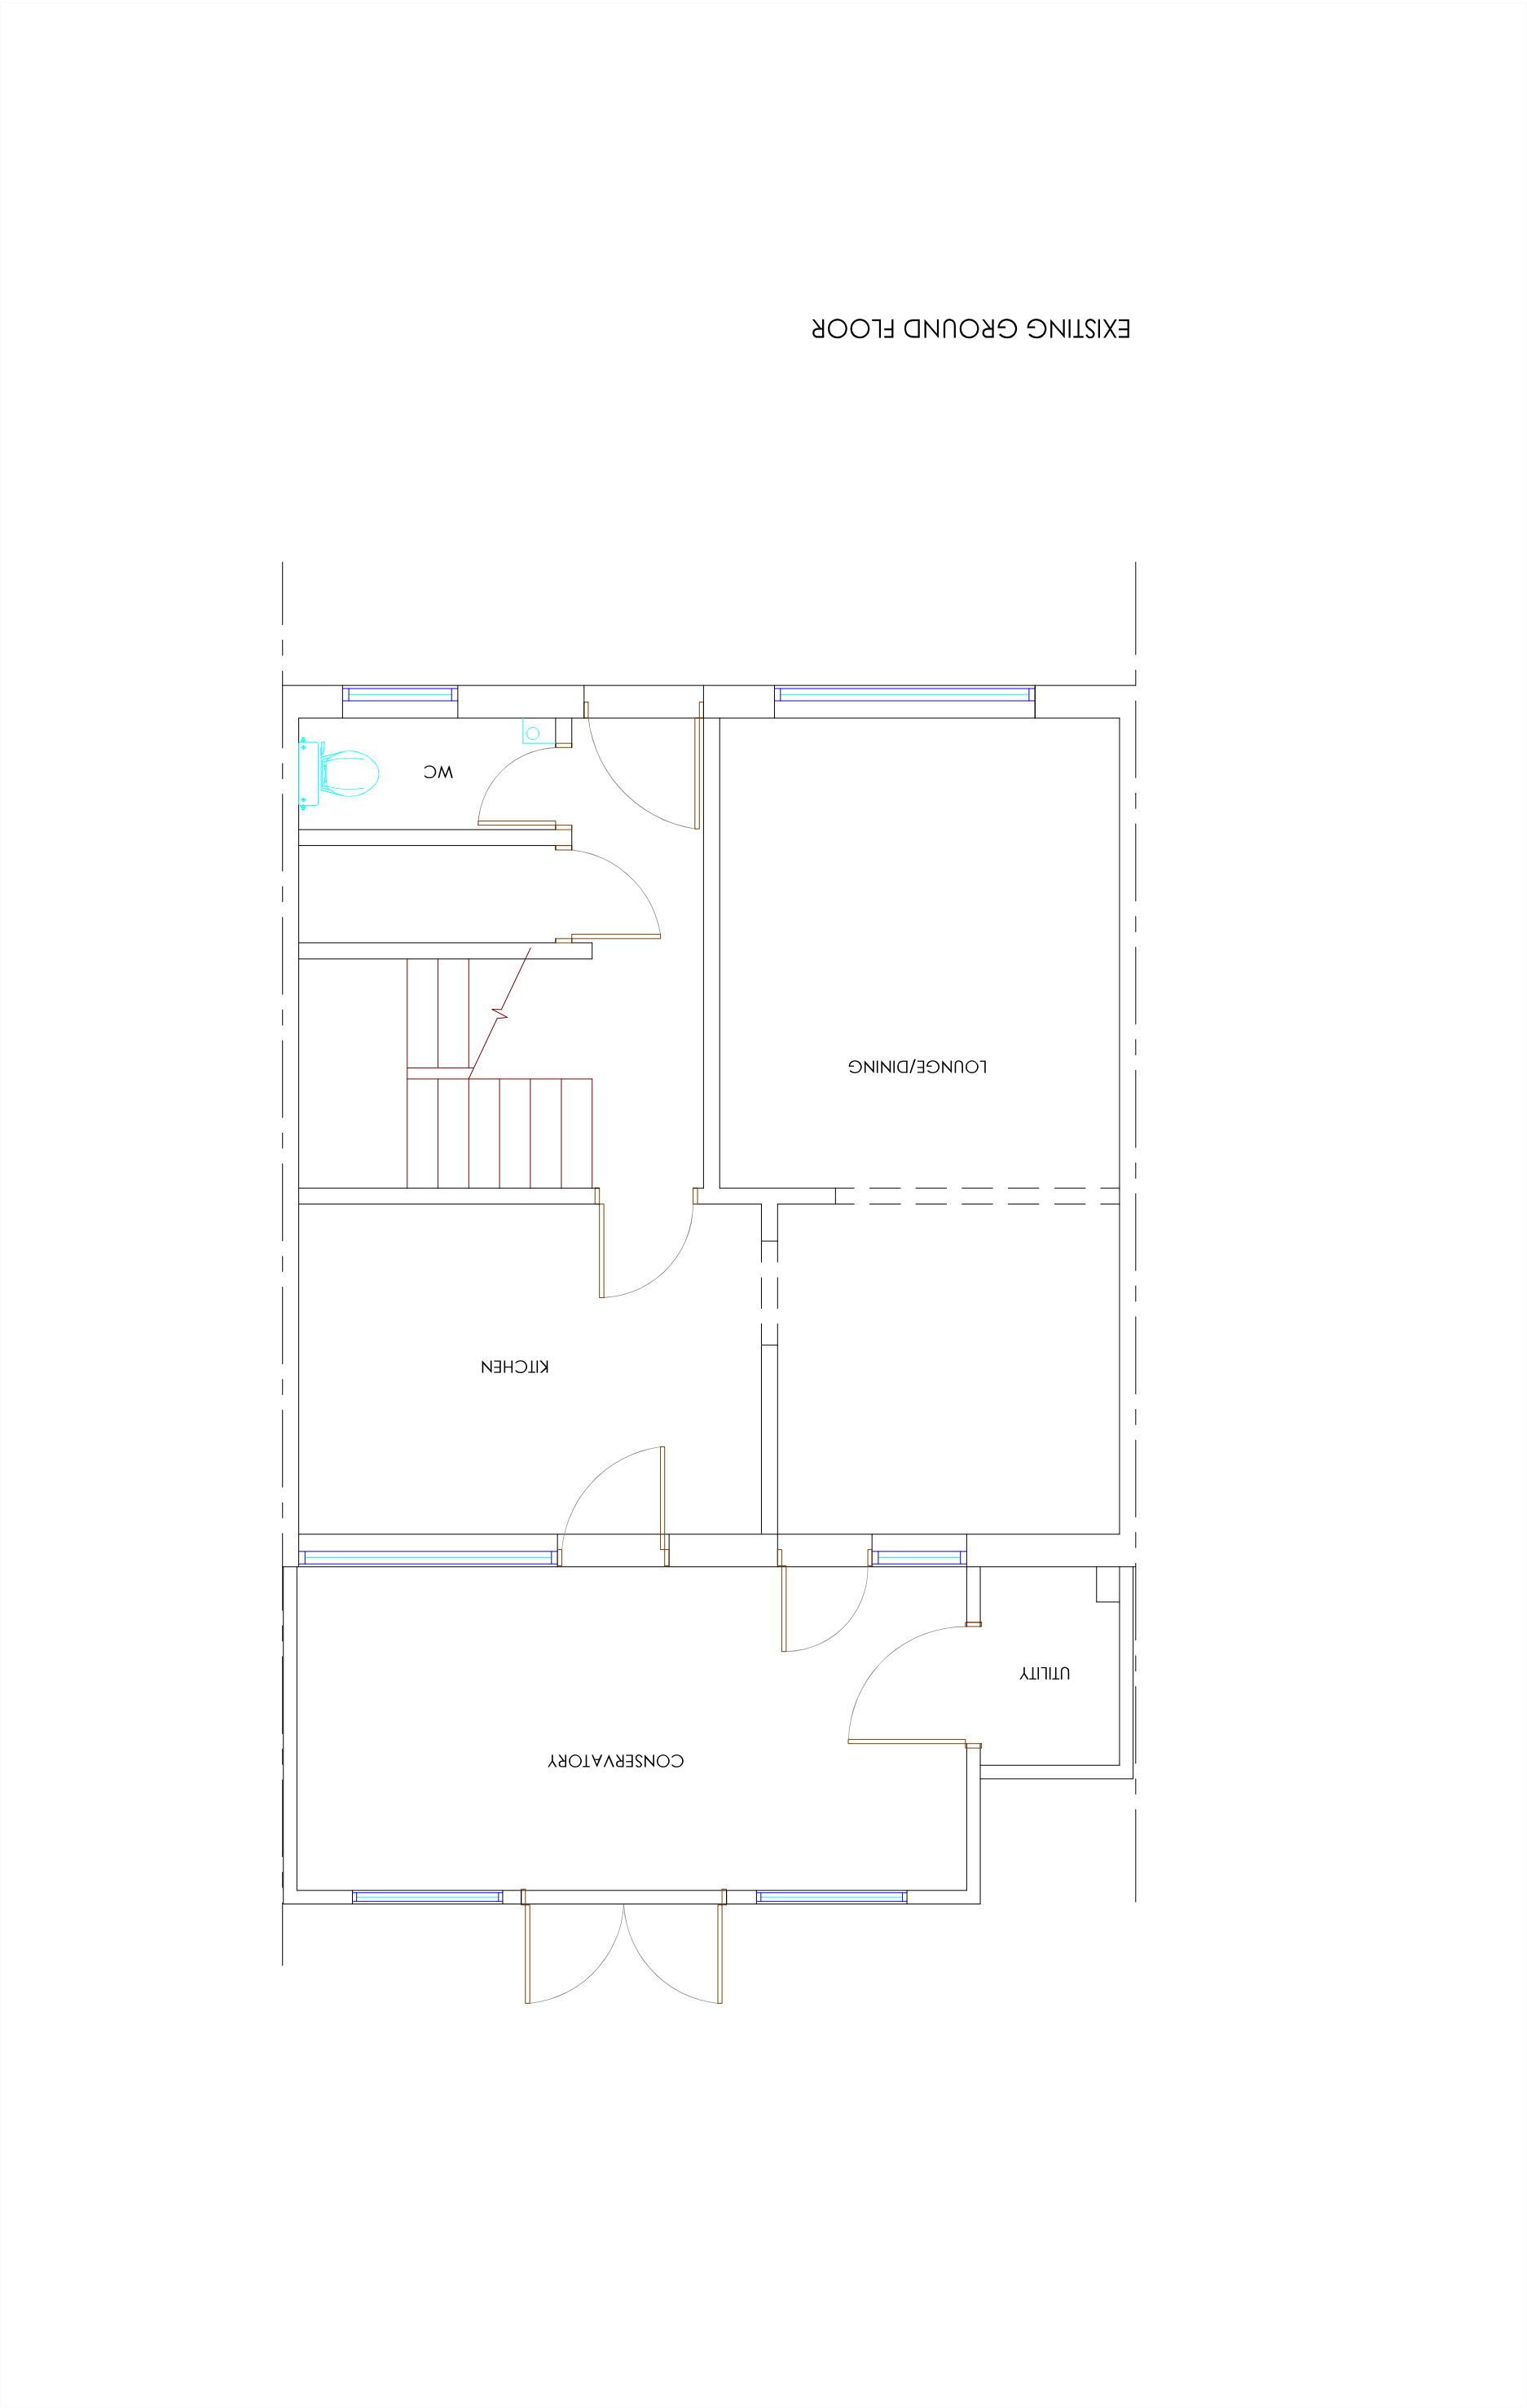

EXISTING GROUND FLOOR

Copyright is reserved by GBS Designs and is issued on the condition that it is not copied or disclosed by or to any unauthorised persons without prior consent in writing from GBS Designs.

All dimensions to be checked on site

All structural elements to be specified by a suitably qualified structural engineer.

REV	DESCRIPTION	DRAWN	DATE	Scale Bar	Drawing Ref	Drawing Title
-	Initial design	JLR	21.04.21	0 1 2	42 ELIZBTH RD 02	42 Elizabeth Road, Waterlooville, Hampshire, PO7 7DN.
					Scale at A1 1:25	Scale at A3 1:50
					Date 21 APRIL 2021	
					Drawn by GBS	

CAD - ARCHITECTURE - DESIGN

6 Shillinglee Waterlooville
Hampshire PO7 5RW
Tel 023 9225 8315
www.gbsimages.co.uk