
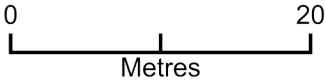


7 Towers Garden

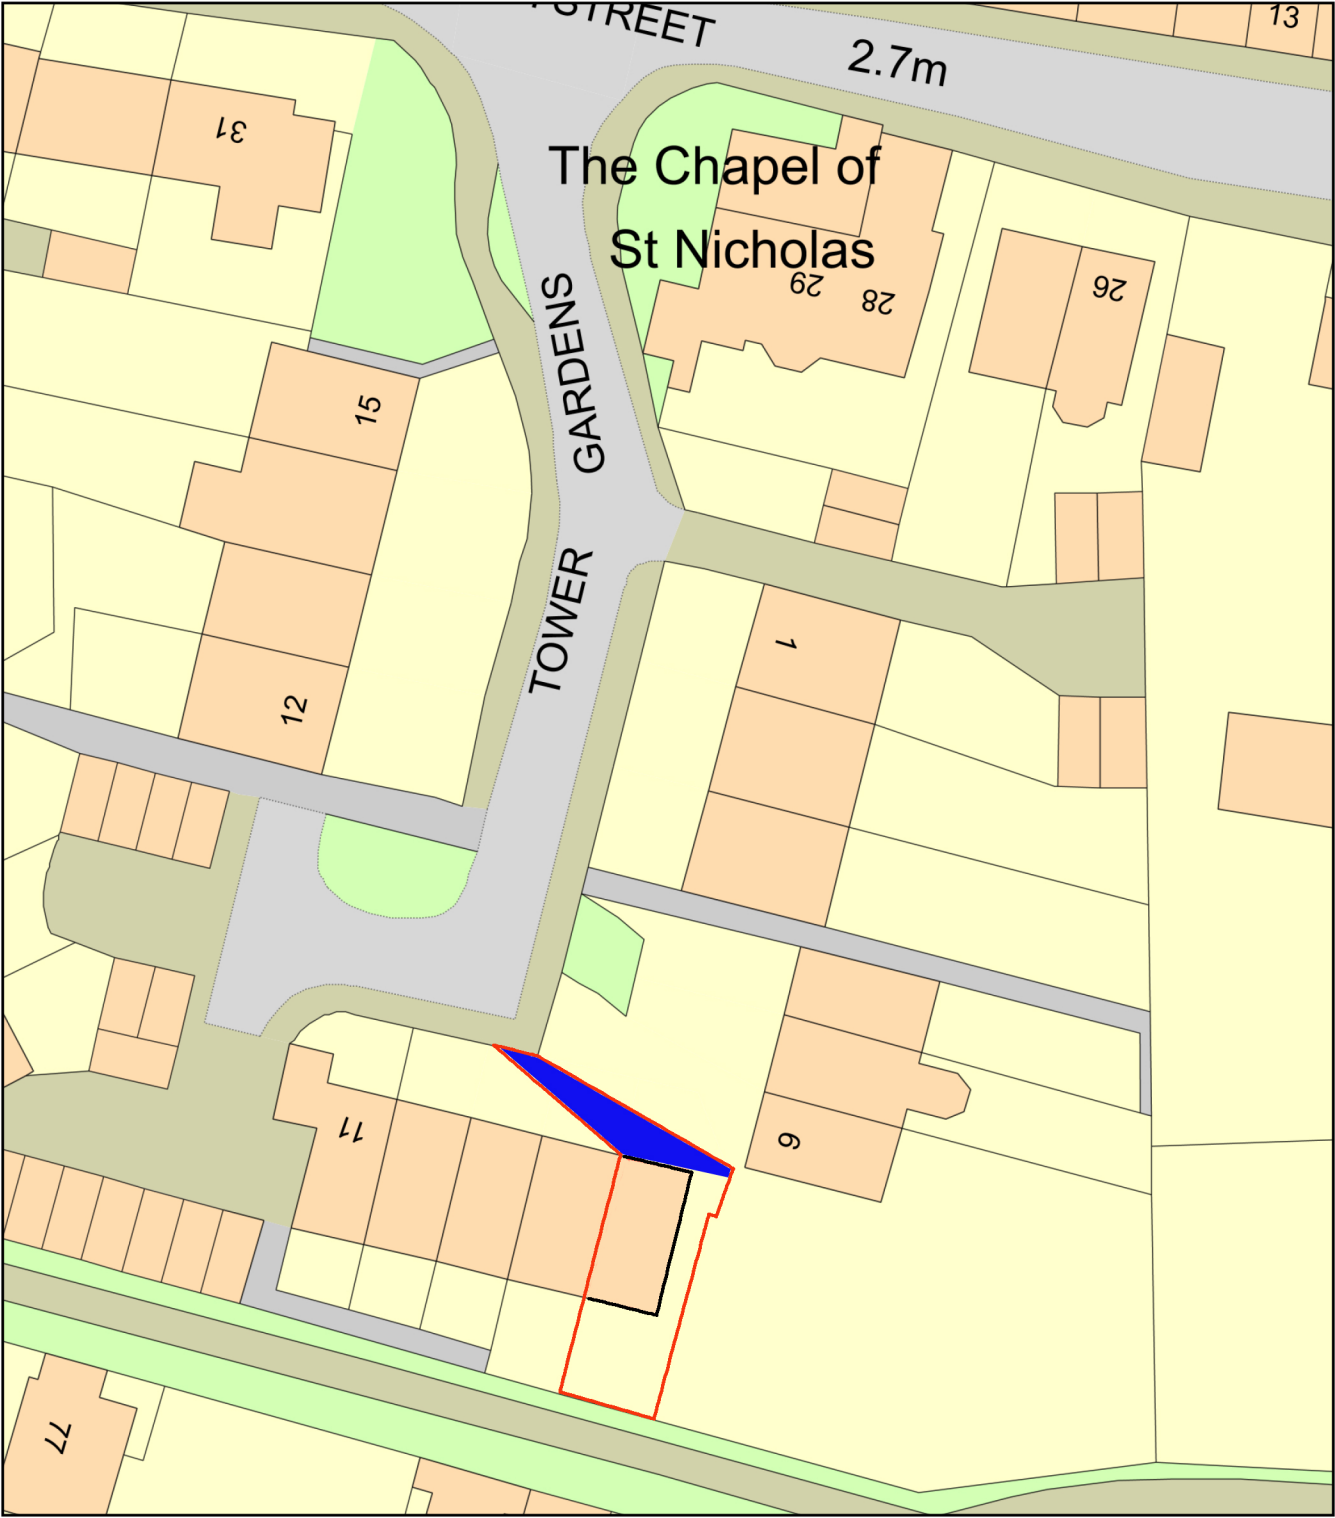

Plan Produced for: Lucia Blash
Date Produced: 26 Jan 2023
Plan Reference Number: TQRQM23026174720975
Scale: 1:500 @ A4