


CURRERNT FLOOR PLAN OF 1 SANDY BEACH ESTATE FIRST FLOOR

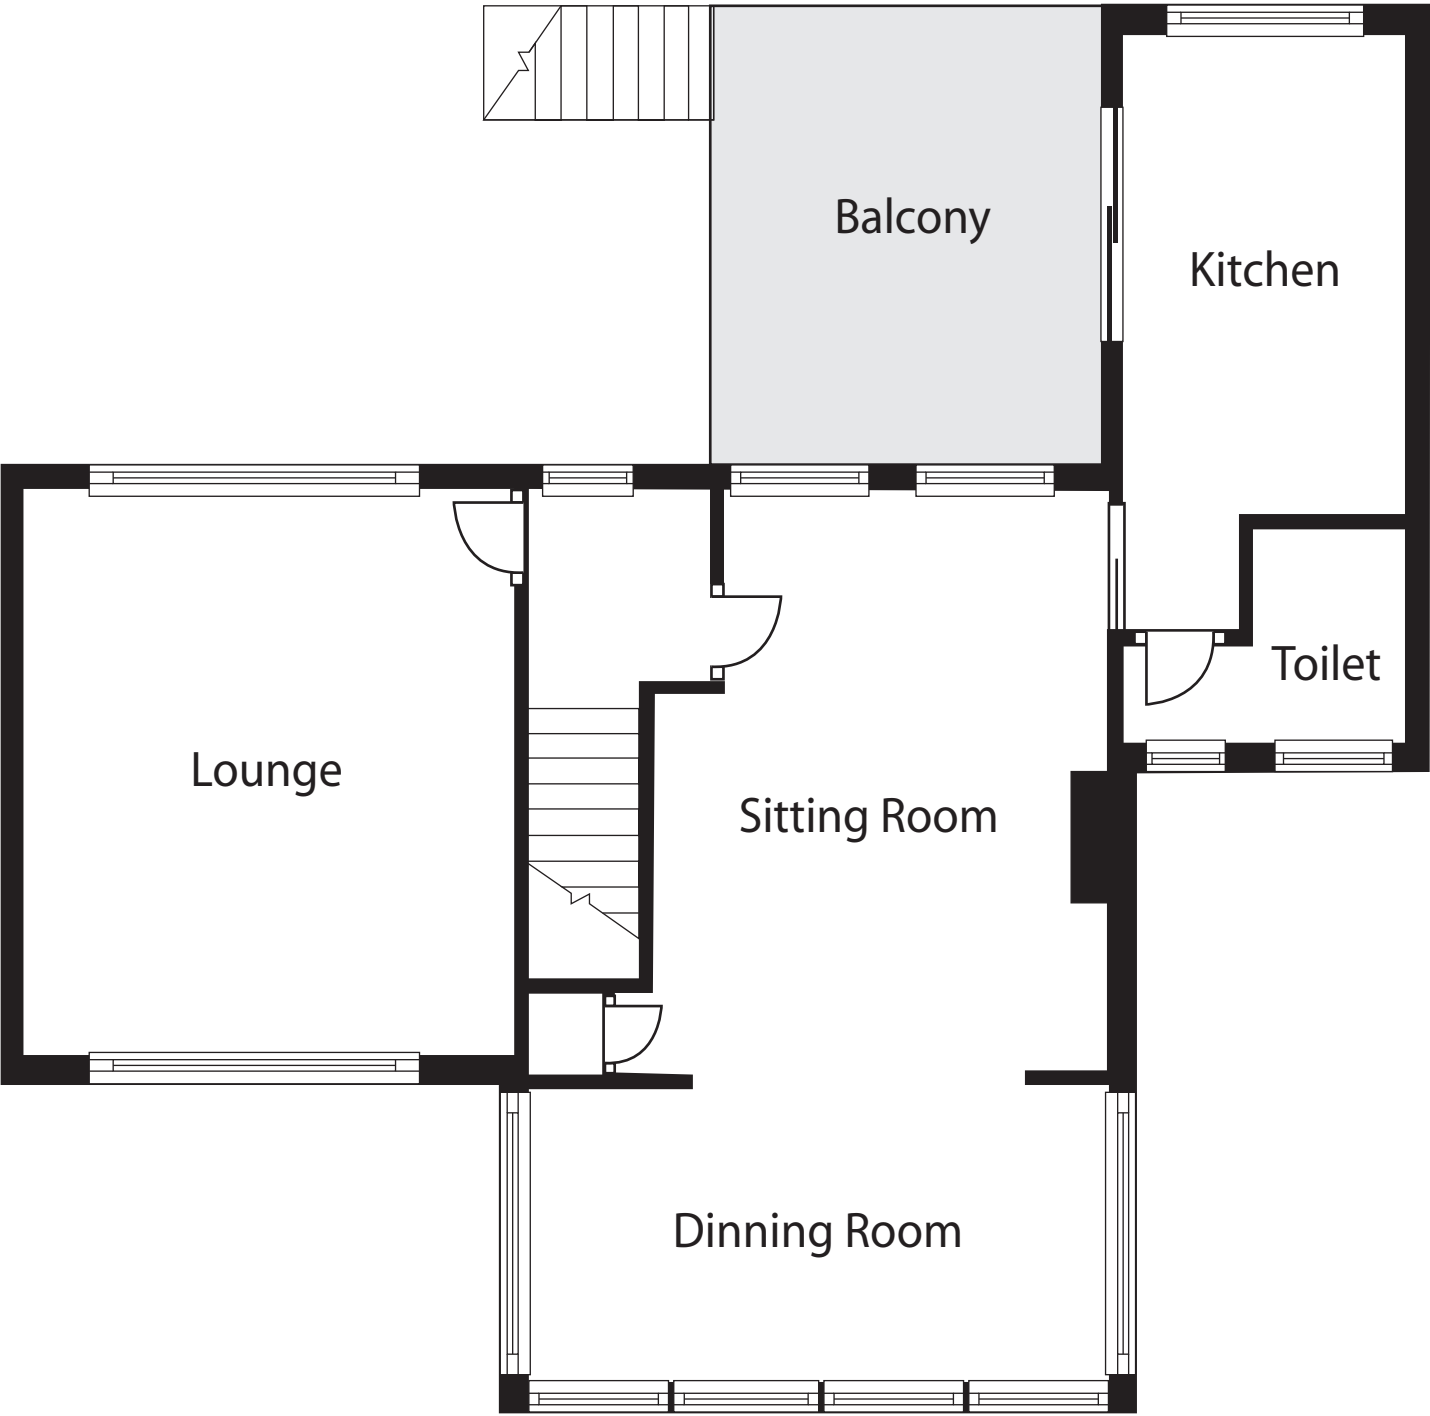

Scale Bar in Meters

SCALE 1mm :100mm