


Revisions:			Drawn / Chkd :	Date :
P1	Draft - Planning Issue for Approval		DF/MAS	24/02/2021
P2	Planning Issue		MAS	29/03/2021

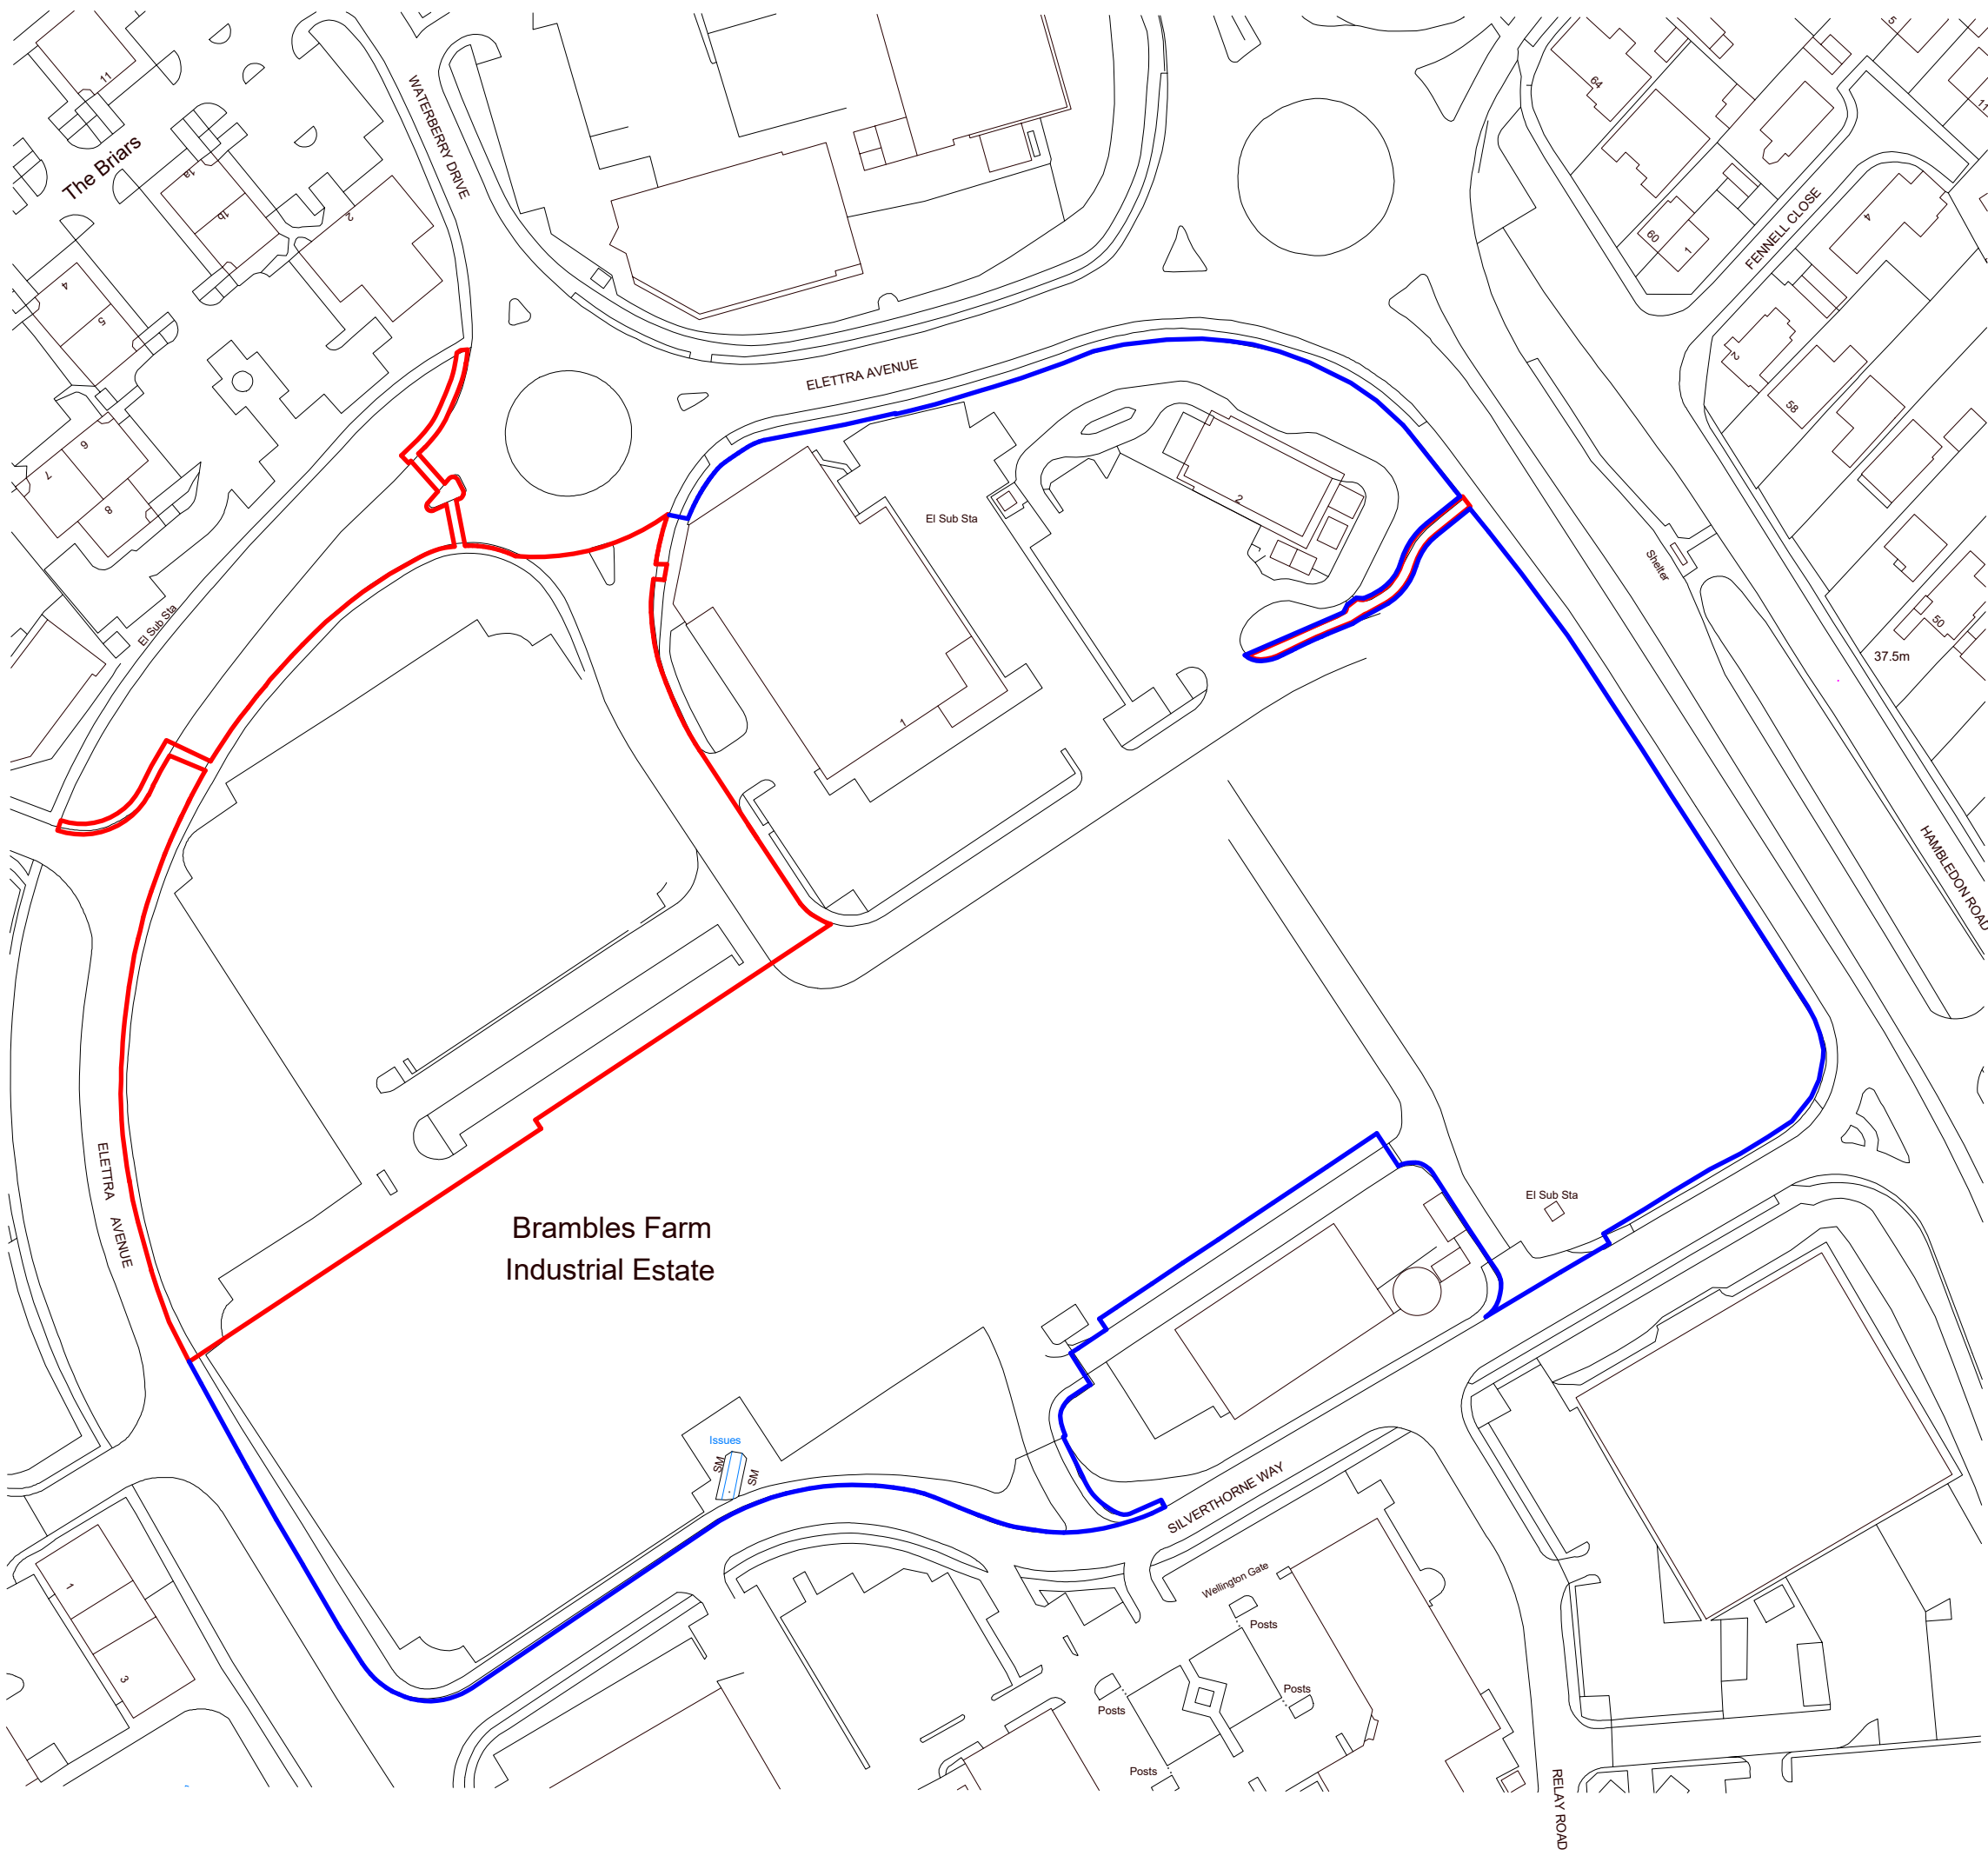

Site Location Plan
1 : 1250

SITE LEGEND

- Approximate application boundary
Ordnance Survey MasterMap Data
purchased under 12 month license
from Promap (OS Partner license
100022432) 24/02/2021.
- Land adjacent within the
applicants ownership

Client:

HARGREAVES

Project:
WATERLOO PARK
WATERLOOVILLE



24 Church St. West,
Woking, Surrey,
GU21 6HT
01483 494 350

lda@ldaarchitects.co.uk
www.ldaarchitects.co.uk

Drawing Title:
Site Location Plan

Architecture
Planning
Space Planning
Interior Design

Scale @ A2 :
As indicated

Checked by :
MAS

Date :
02/24/21

Job No :
1618

Stage _ Drawing No :
PL_001

Rev :
P2

Issue Status :
Construction ☐ Preliminary ☐
Information ☐ Approval ☒
Tender ☐

Offices
Woking

