


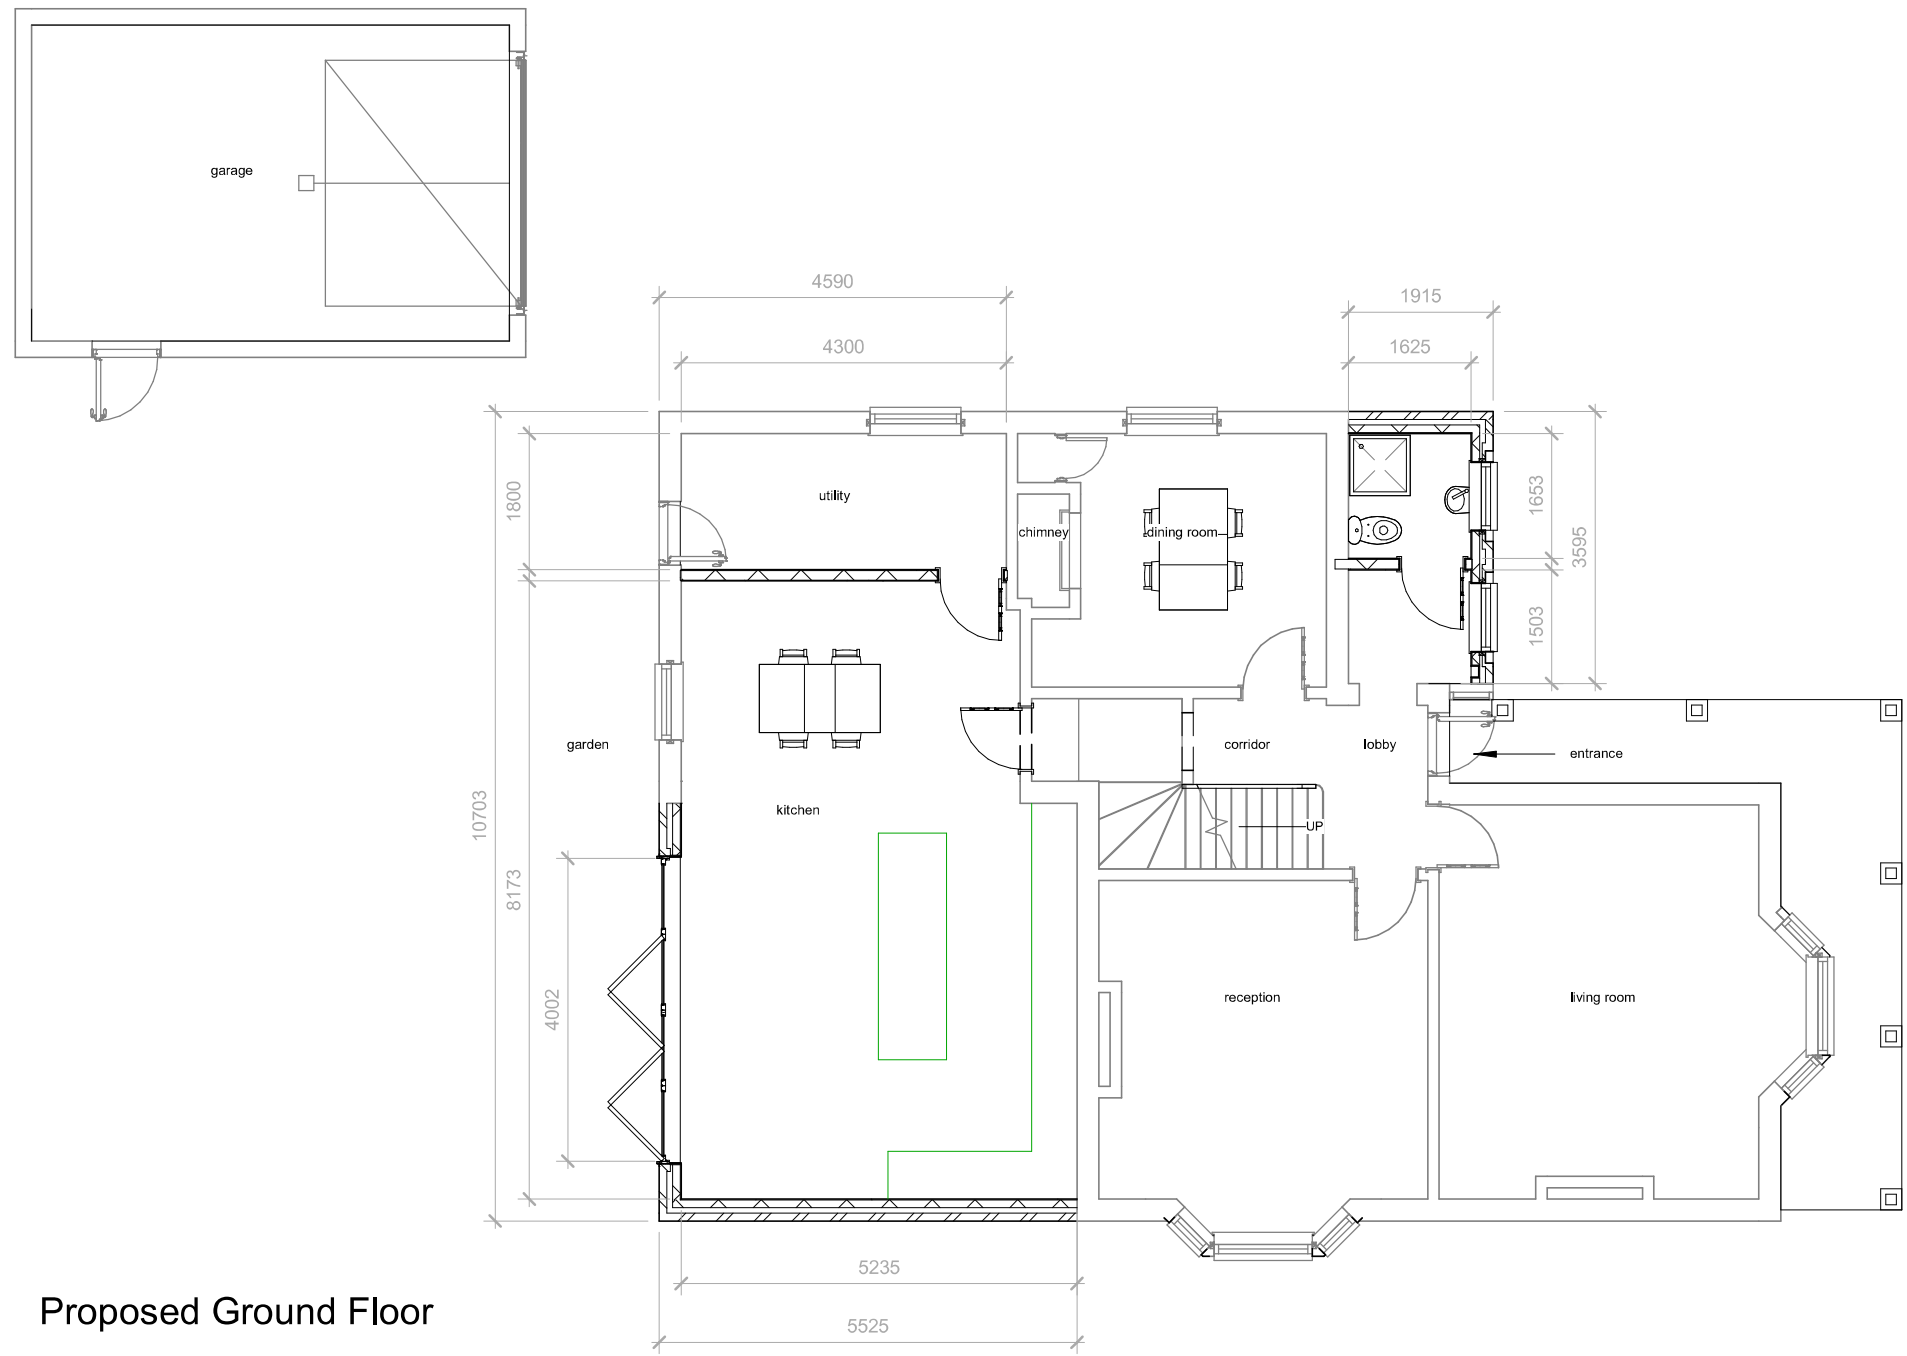

Proposed Ground Floor

pd

parkers

executive

design

1:500

1:200

1:100

1:50

50

20

10

5

All measurement to be checked on site prior to any commenment

Parkers Design Limited - The Studio @ 90, PO9 2PR

www.pexd.co.uk - info@parkersdesign.com - 07776 008822

PROJECT	8 Third Avenue		Walton	
	PO9 2QS			
	Date	Issue Date	Scale (@ A3)	1 : 100
	Drawn by	SW	DRAWING NUMBER	REV
SHEET	Proposed Ground Floor		P 2	
		Checked by	SR	