


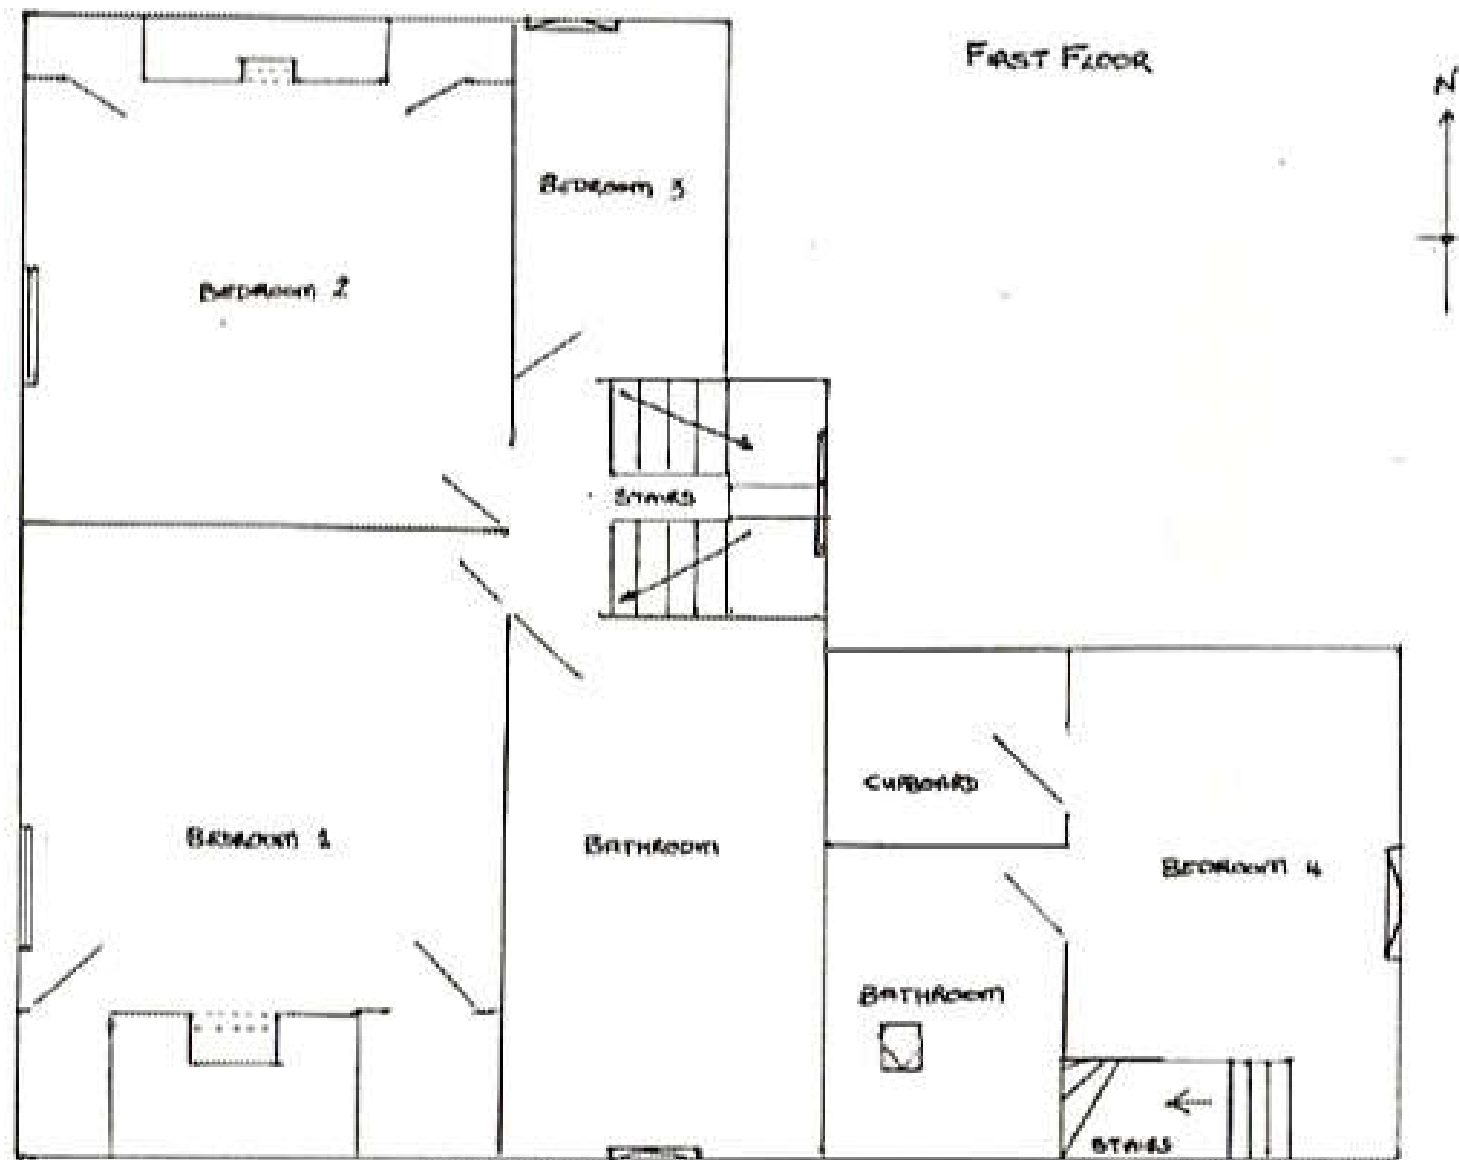

COTTRELL FARMHOUSE
70 HAYWAT ROAD
HAYLING ISLAND

SCALE - 1:50

