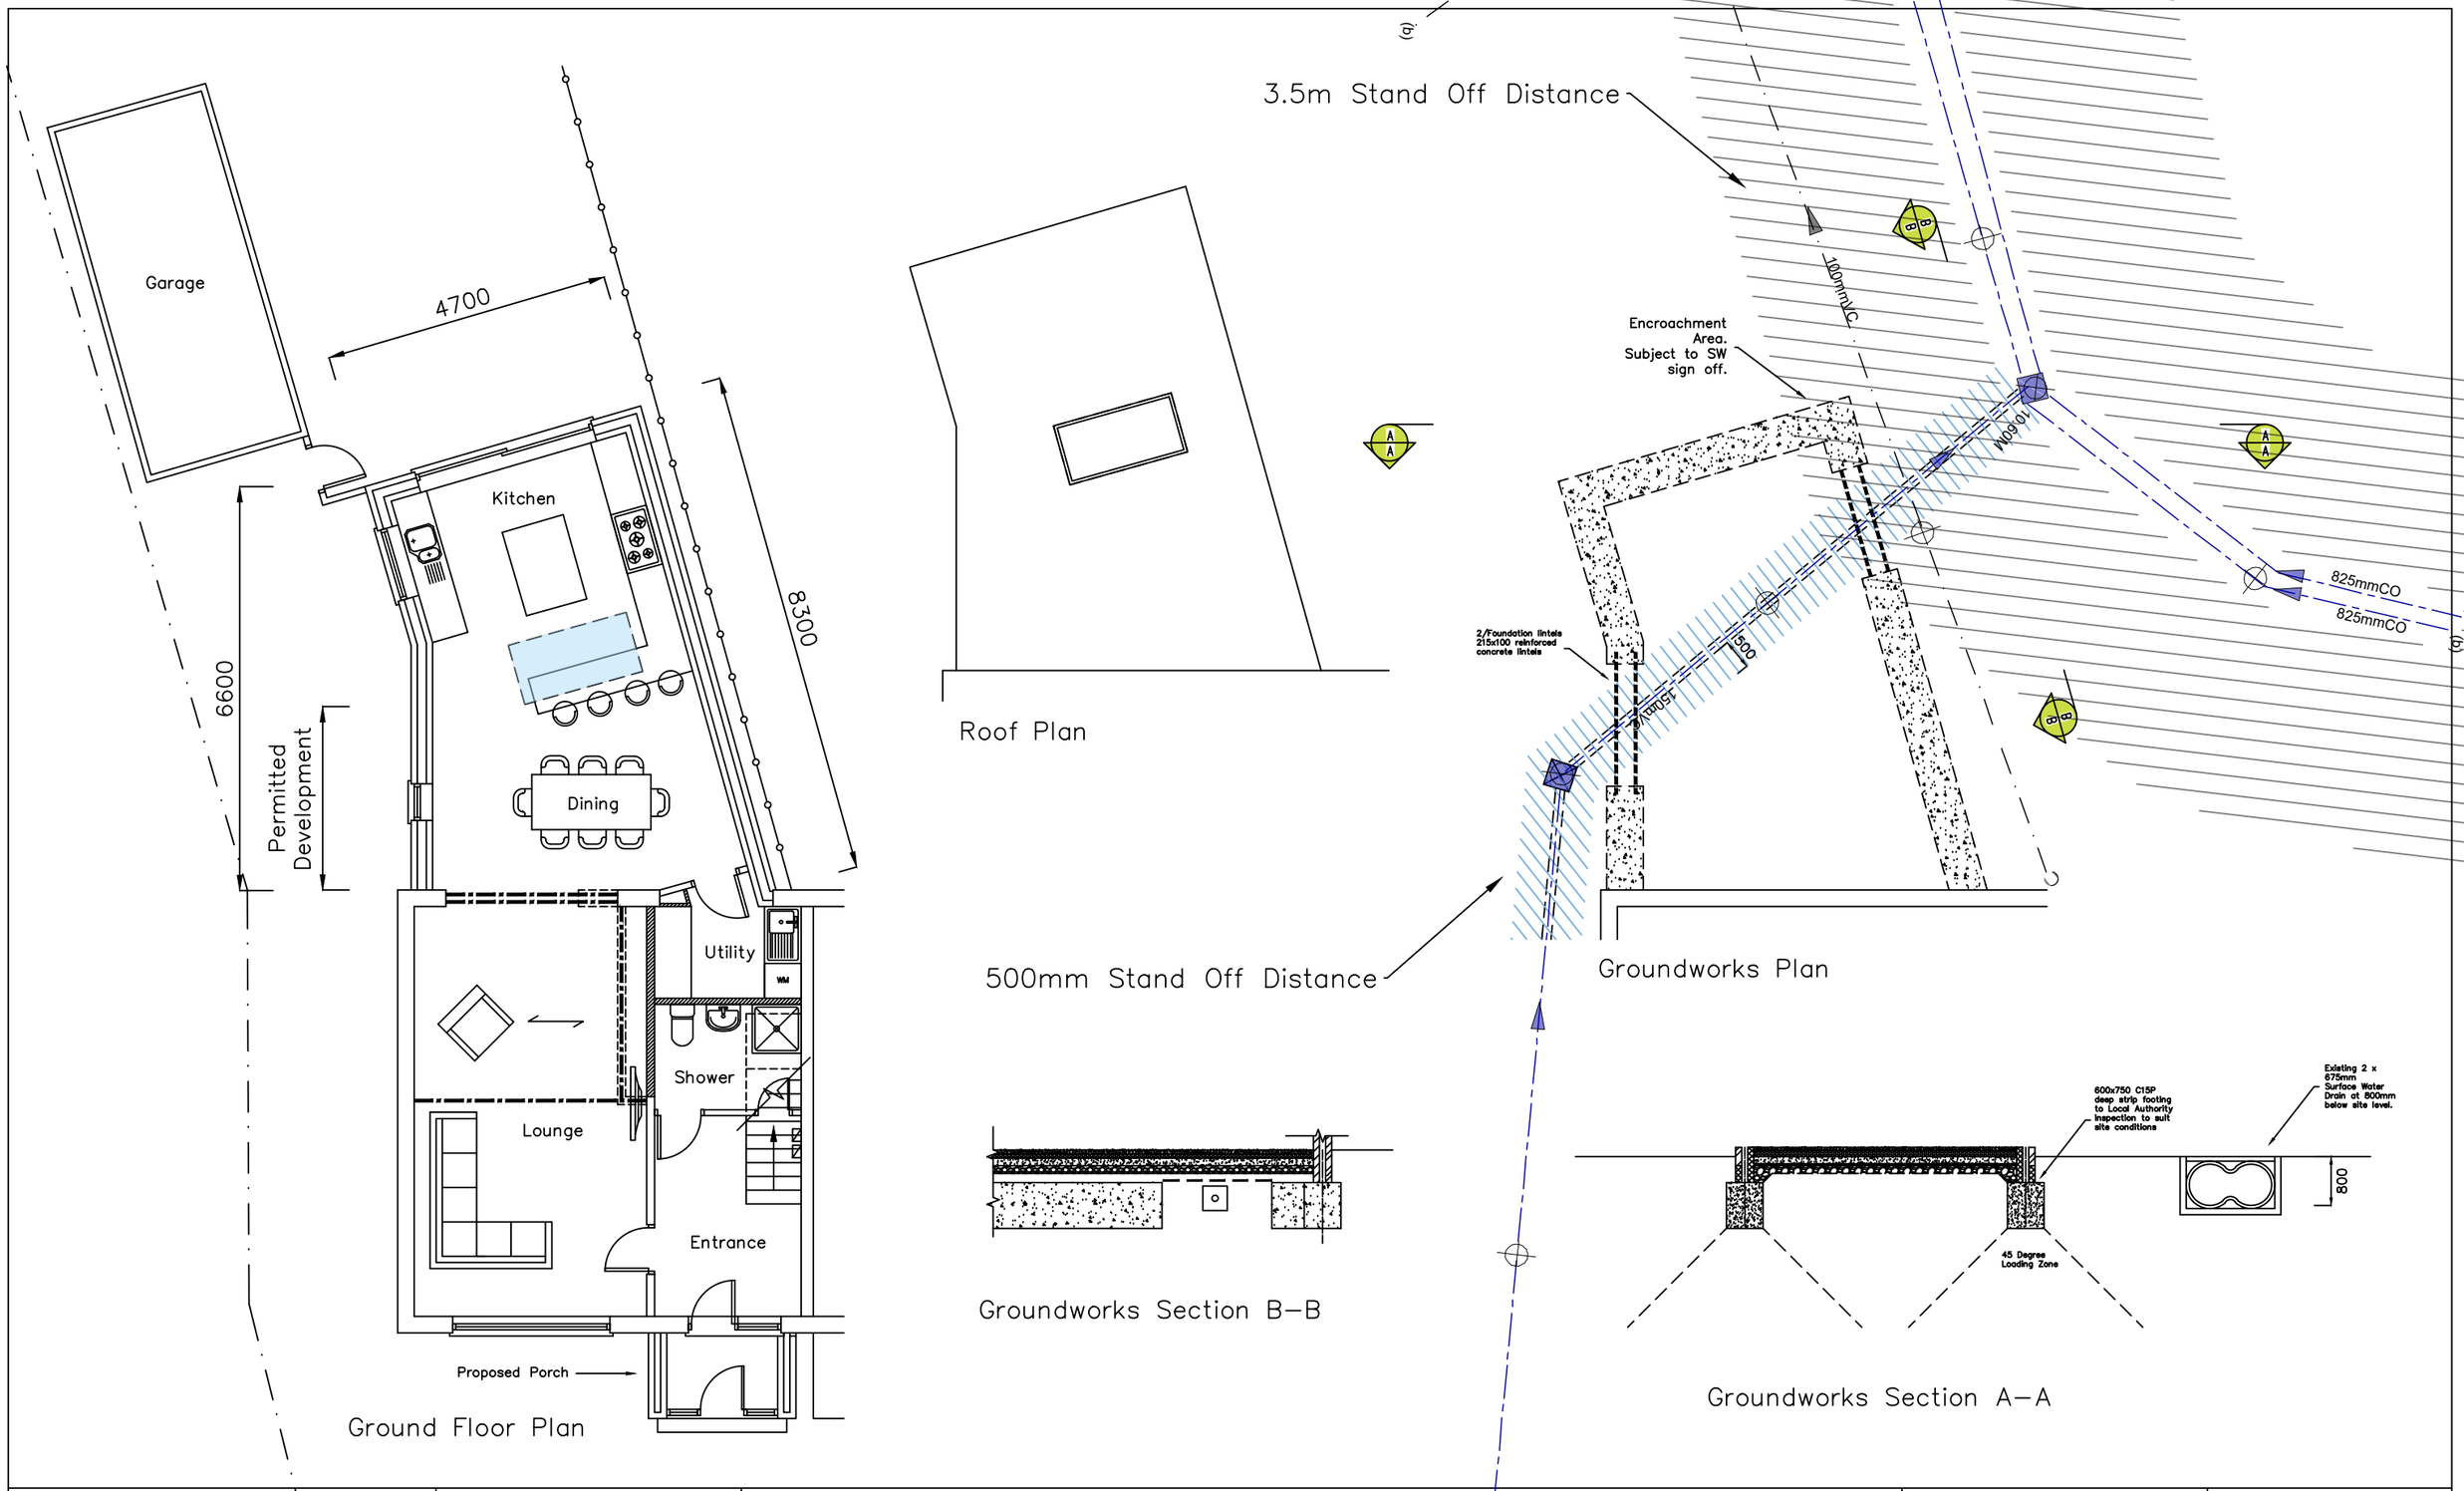

CAAD
Critchley Architecture And Design Ltd.
Contact: 02392 474 919 | info@caad.online
The Old Brewery,15E South Street, Havant, PO9 1BU

Proposed Drawings

Revisions
a) Skylight Updates/21.03.2023/SAR
b) Planning Revisions/05.04.2023/ZS
c)
d)

37 Windsor Road,
Waterlooville,
PO7 6BA

Scale A1=1:50, A3=1:100
Drawn SAR
Date 19/03/2023

23010–401 B

10m 20m 30m 40m