


NOT TO SCALE

PROPOSED GROUND FLOOR

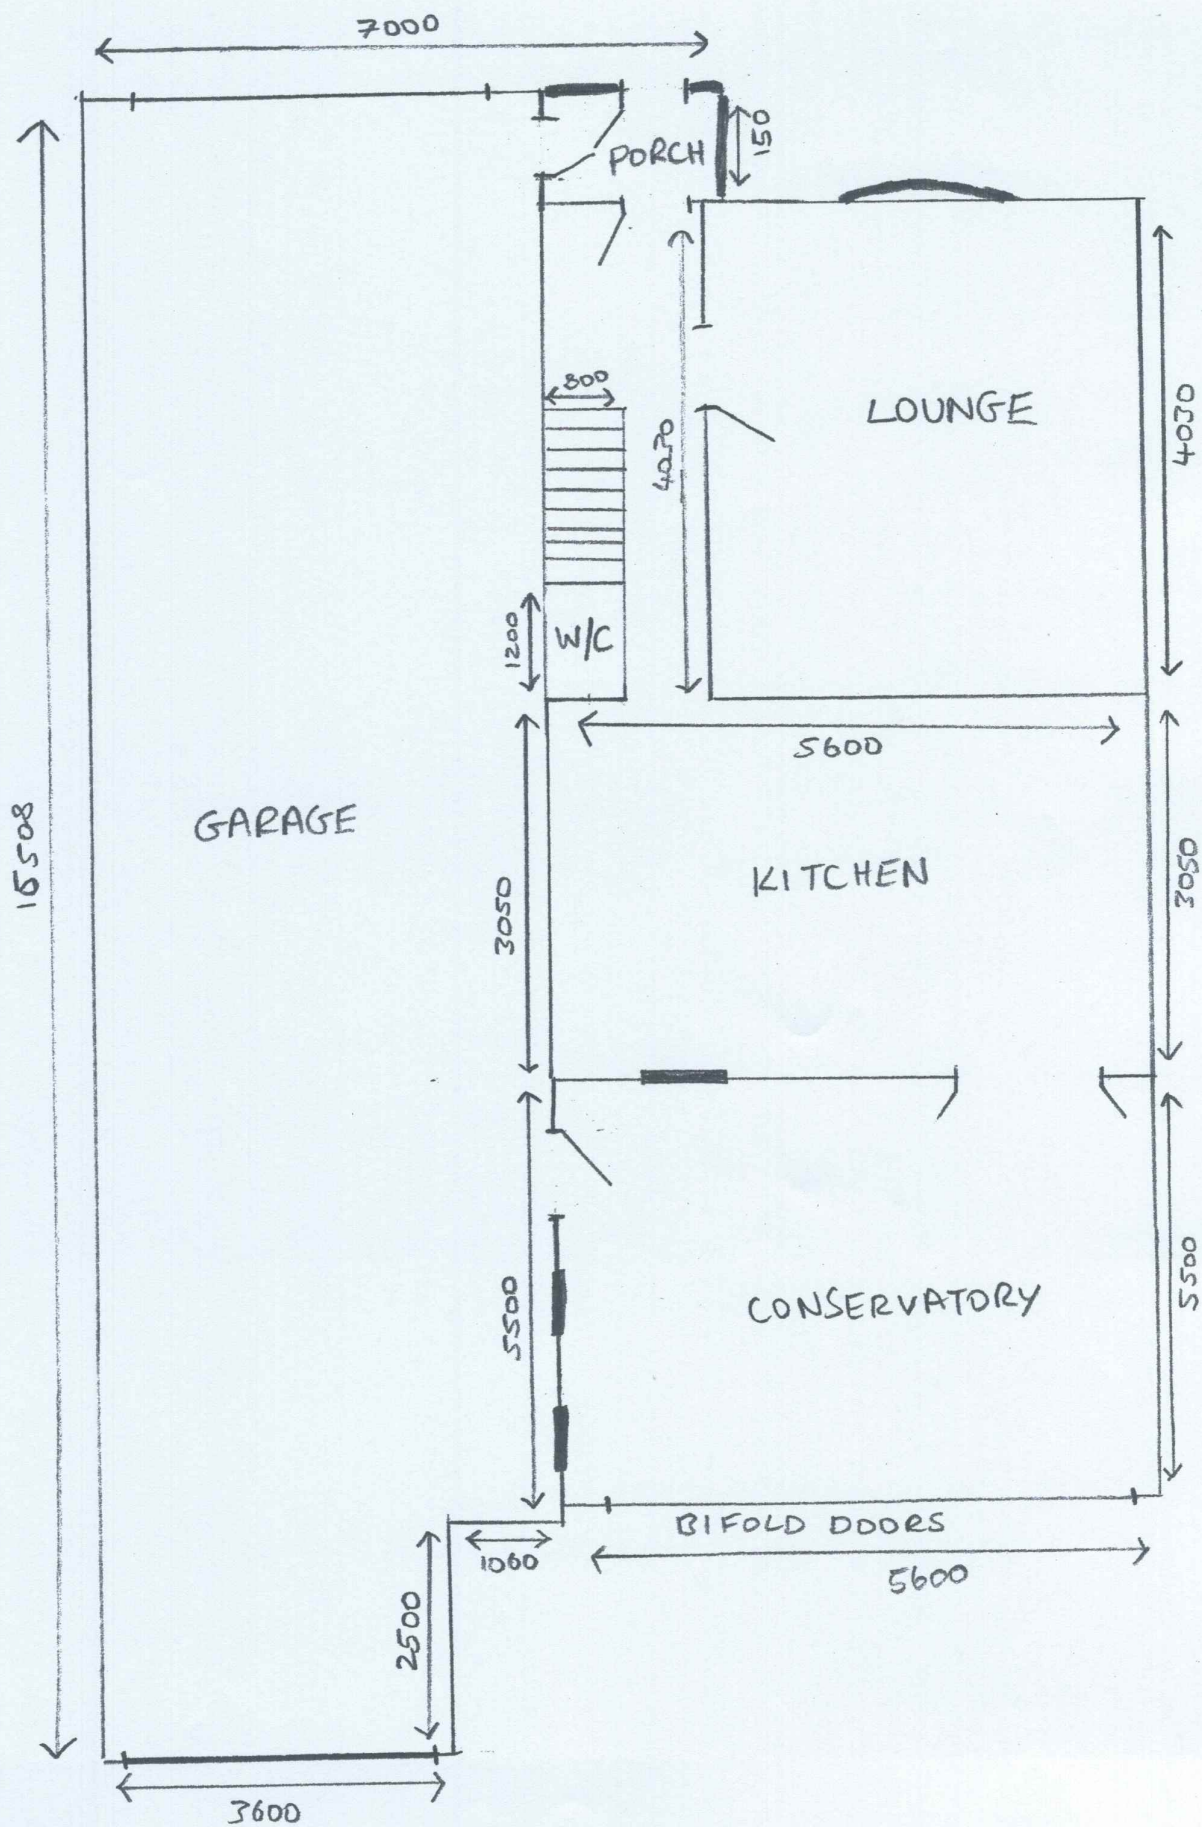

6 BATTENS WAY