
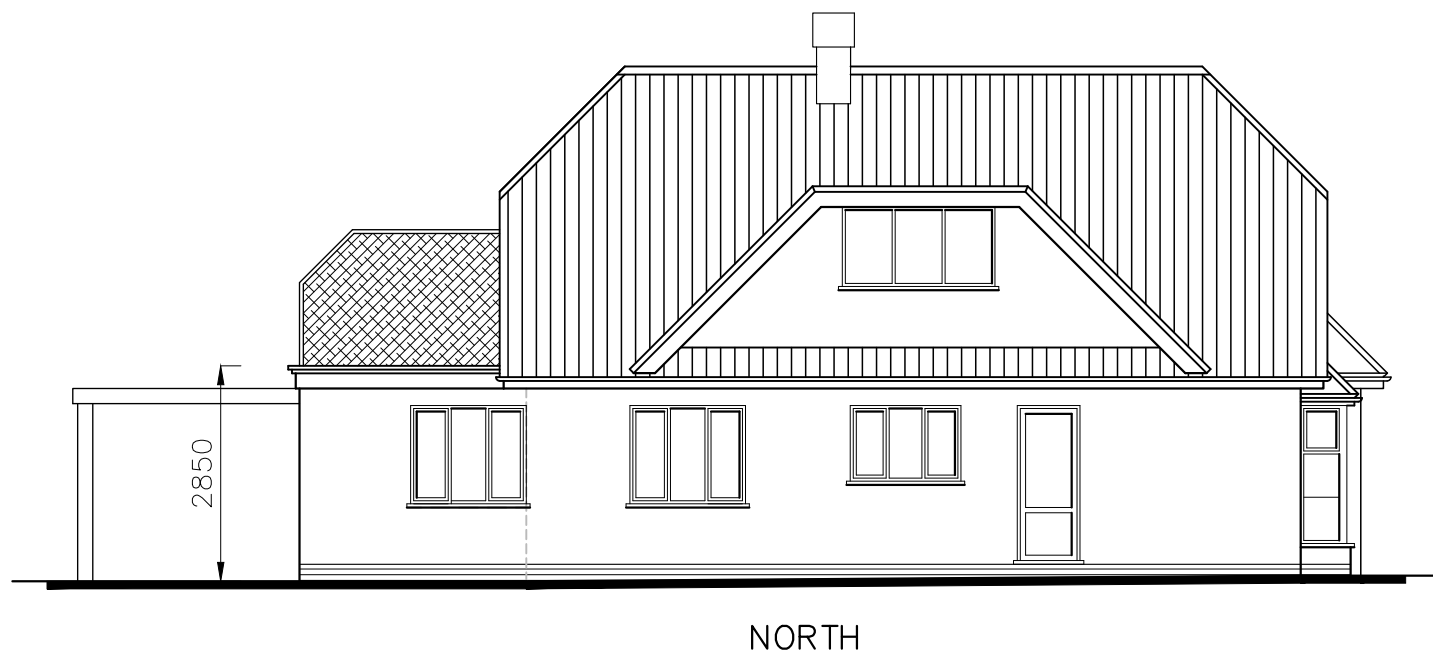


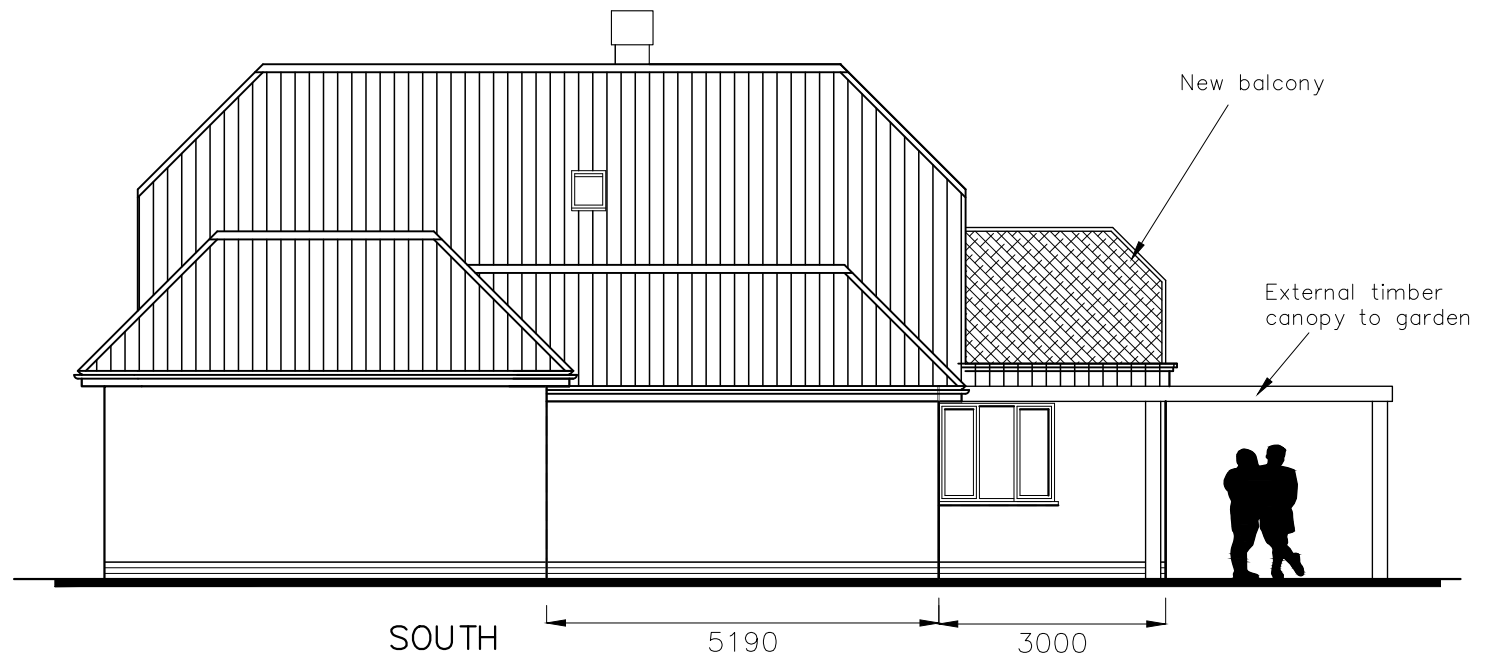

CAD

Critchley Architecture And Design Ltd.
Contact: 02392 474 919 | info@caad.online

The Old Brewery, 15E South Street, Havant, PO9 1BU

PROPOSAL ELEVATIONS

Revisions

- a) Client revisions/24.02.20/JHL
- b) Annotation added/10.03.20/JHL
- c) Planning revisions/29.09.20/JHL
- d)

33 Langstone Road
Havant
PO9 1RB

Scale A1=1:50, A3=1:100
Drawn JHL/CAL
Date 30/01/20

20002-502^C

10m

20m

30m

40m