
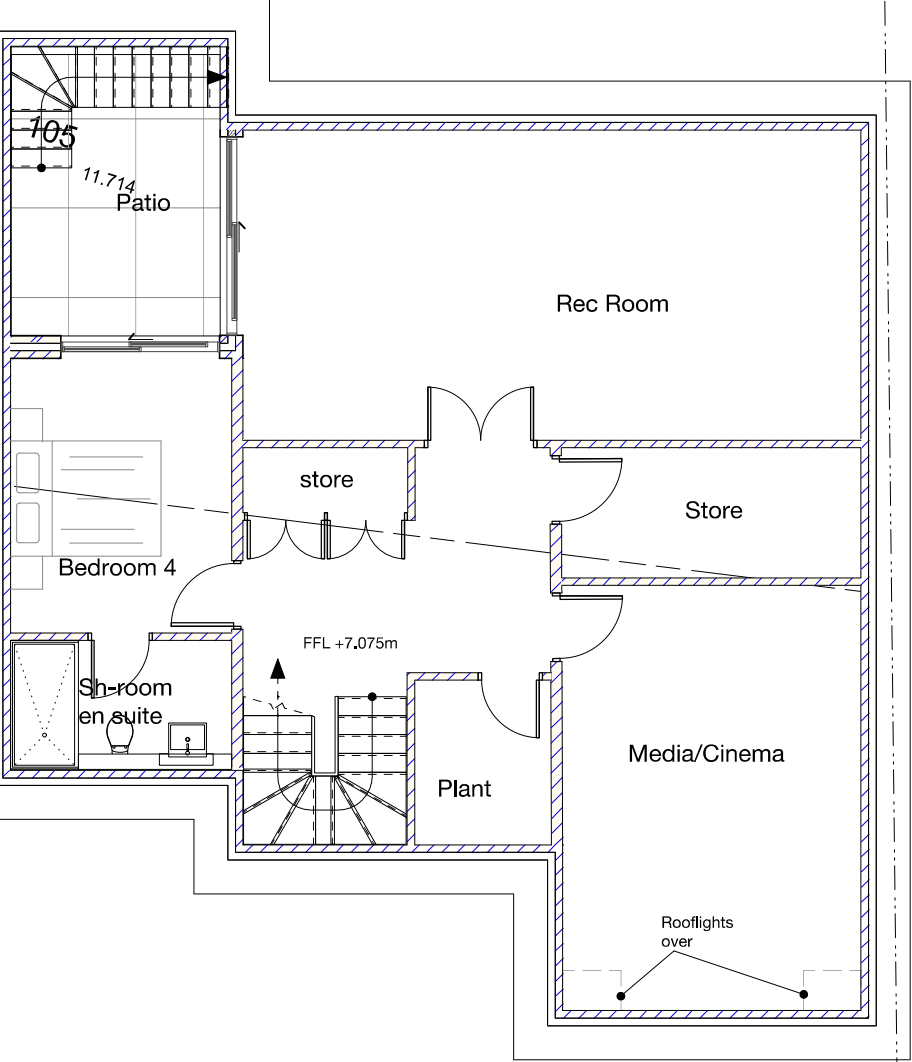


Brick single story

gutter21

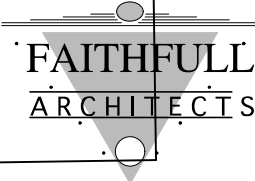

A	Oct20	Notes amended	
REV	DATE		
REVISIONS			
DRAWINGS NOT TO BE SCALED, FIGURED DIMENSIONS ONLY DRAWINGS NOT TO BE USED FOR LAND TRANSFER PURPOSES DRAWINGS TO BE READ IN CONJUNCTION WITH RELEVANT DRAWINGS AND SPECIFICATIONS			
© FAITHFULL ARCHITECTS			
			
☎ +44 (0)20 7228 0888			
CLIENT Sam Upton			
PROJECT 19 St. Peter's Avenue, Hayling Is.			
DRAWING TITLE Basment Plan.			
SCALE 1:100@A3		DATE July 2020	
DRAWN		DRAWING No. 1018/07	REV A
CHECKED			

21

No21

RIDGE
15.588

RETRO04
12.259

1200mm

1000mm

ST PETER'S AVENUE