


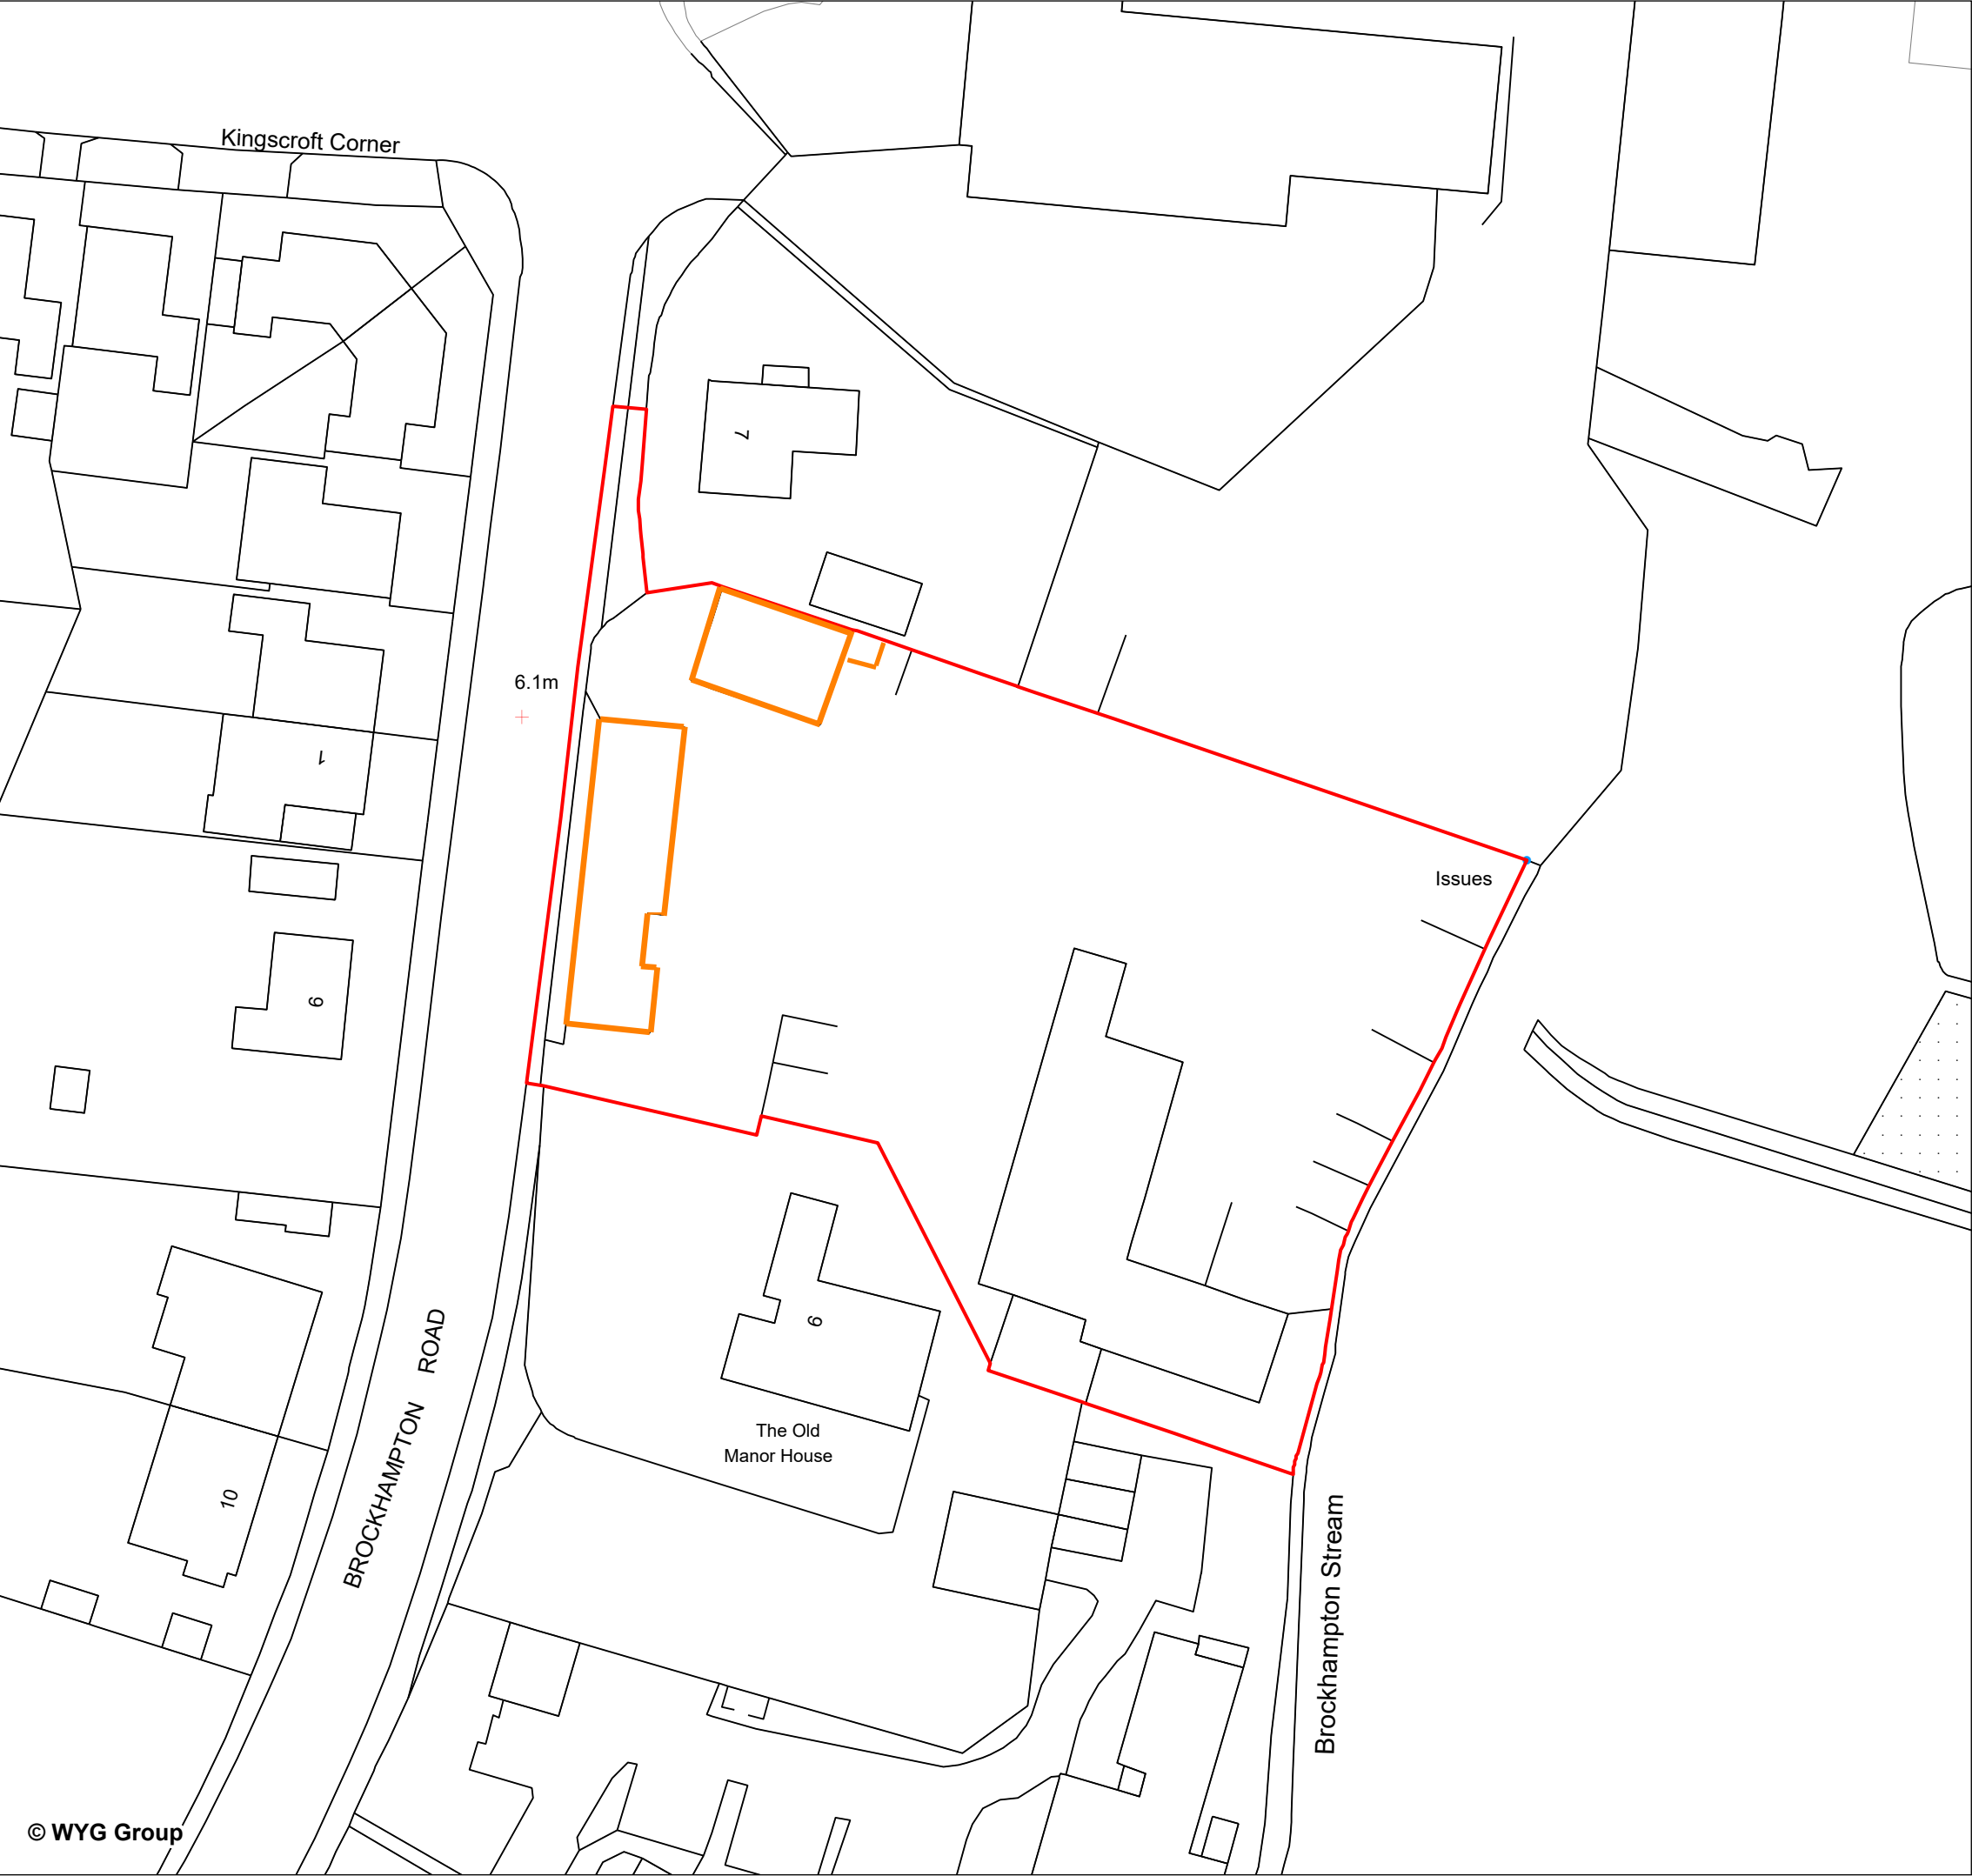

Site Location Plan
The Tannery, Brockhampton Road
Havant




-  Red Line Boundary
-  Structures to be demolished

Notes:


Drawn by: MS
Checked by: JV
Office: Southampton

Drawing No.
Revision No.

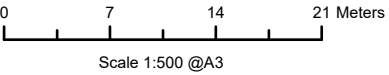

09 July 2020
NGR: 471021E 106234N

© Crown Copyright All rights reserved. Licence number: 100019980

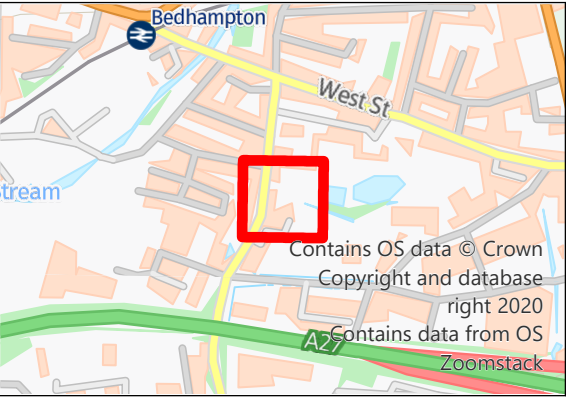

The Pavilion, 1st Floor
Botleigh Grange
Office Campus
Hedge End
Southampton
Hampshire, SO30 2AF