


Comments:

- This drawing is the copyright of ATP Architectural Design and is not to be reproduced without prior written consent. Use given dimensions over scaling, do not scale from this drawing unless for planning purposes.
- This drawing should be read in conjunction with other consultant drawings, designs and calculations.
- ATP Architectural Design is the trading name of ATP Design Ltd (12131949) a private limited company in England and Wales, whose registered office is 1st Floor Hill House, 23-25 Spur Road, Cosham, Hampshire, United Kingdom, PO6 3DY.

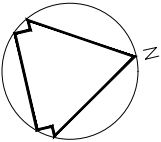

1. Existing drop kerb.
2. Existing rendered brick wall.
3. Soft landscape.
4. New rendered wall with planting border retained behind.
5. Block paving extended using permeable paving construction.
6. 50mm concrete edging strip.
7. New timber sleeper planting boarder.

B - Boundary wall repositioned. 31/01/23
A - Vehicle path shown. 06/12/22

Revision	Date
----------	------

Revision status: B	
Drawing date: 31/01/2023	


Client:
Mr & Mrs Feeney

Project:
**148 West Street
Havant**

Ref:
22|173

Status:
Planning

Scale @ A3 1:100

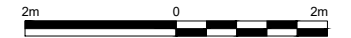


Drawing:
**Existing & Proposed
Site Plans**


Number:
101



ARCHITECTURAL DESIGN
ATP Architectural Design
07590 762966•tom@atpdesignltd.co.uk•www.atpdesignltd.co.uk

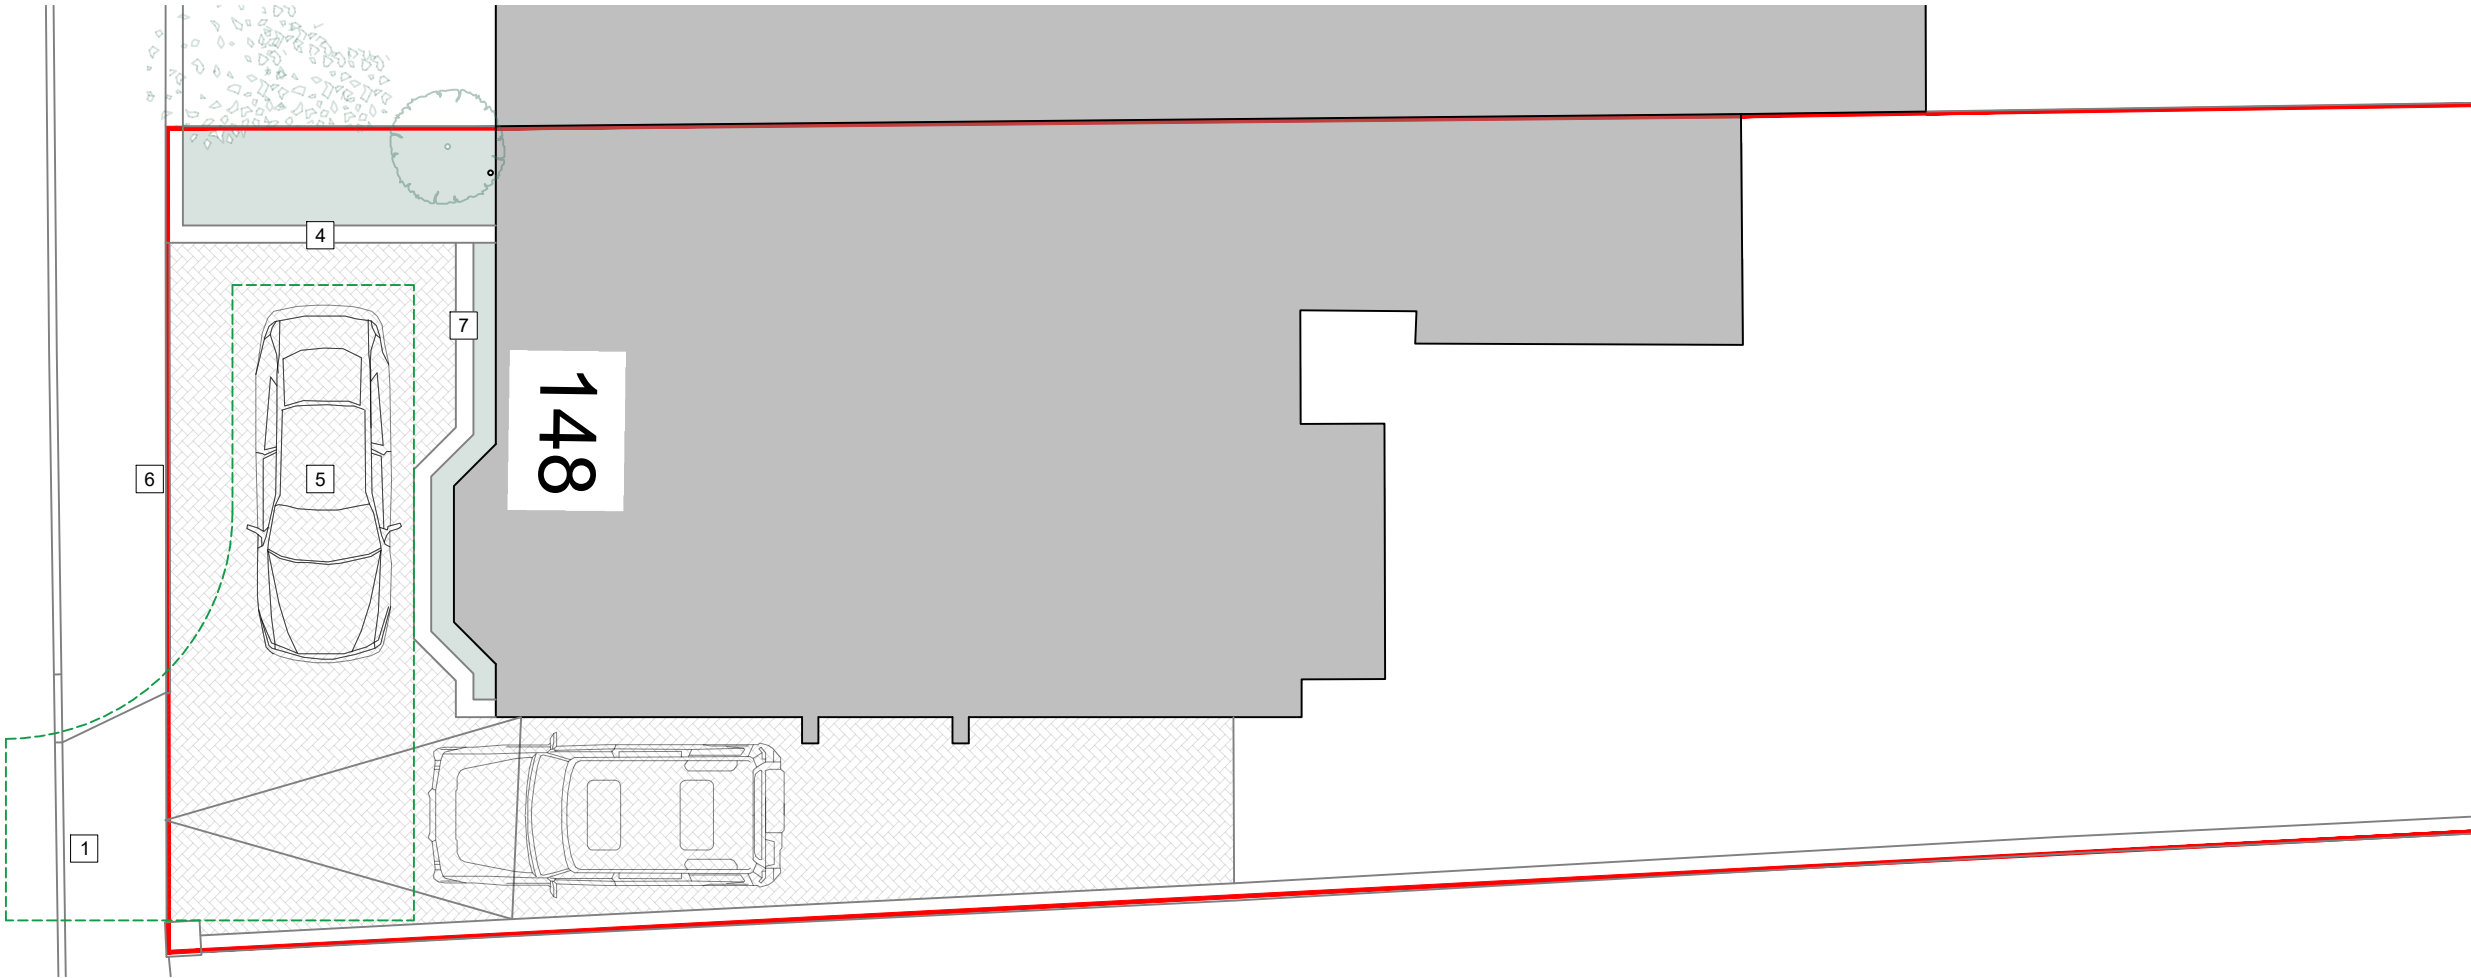

02 Proposed Site Plan
Scale - 1:100

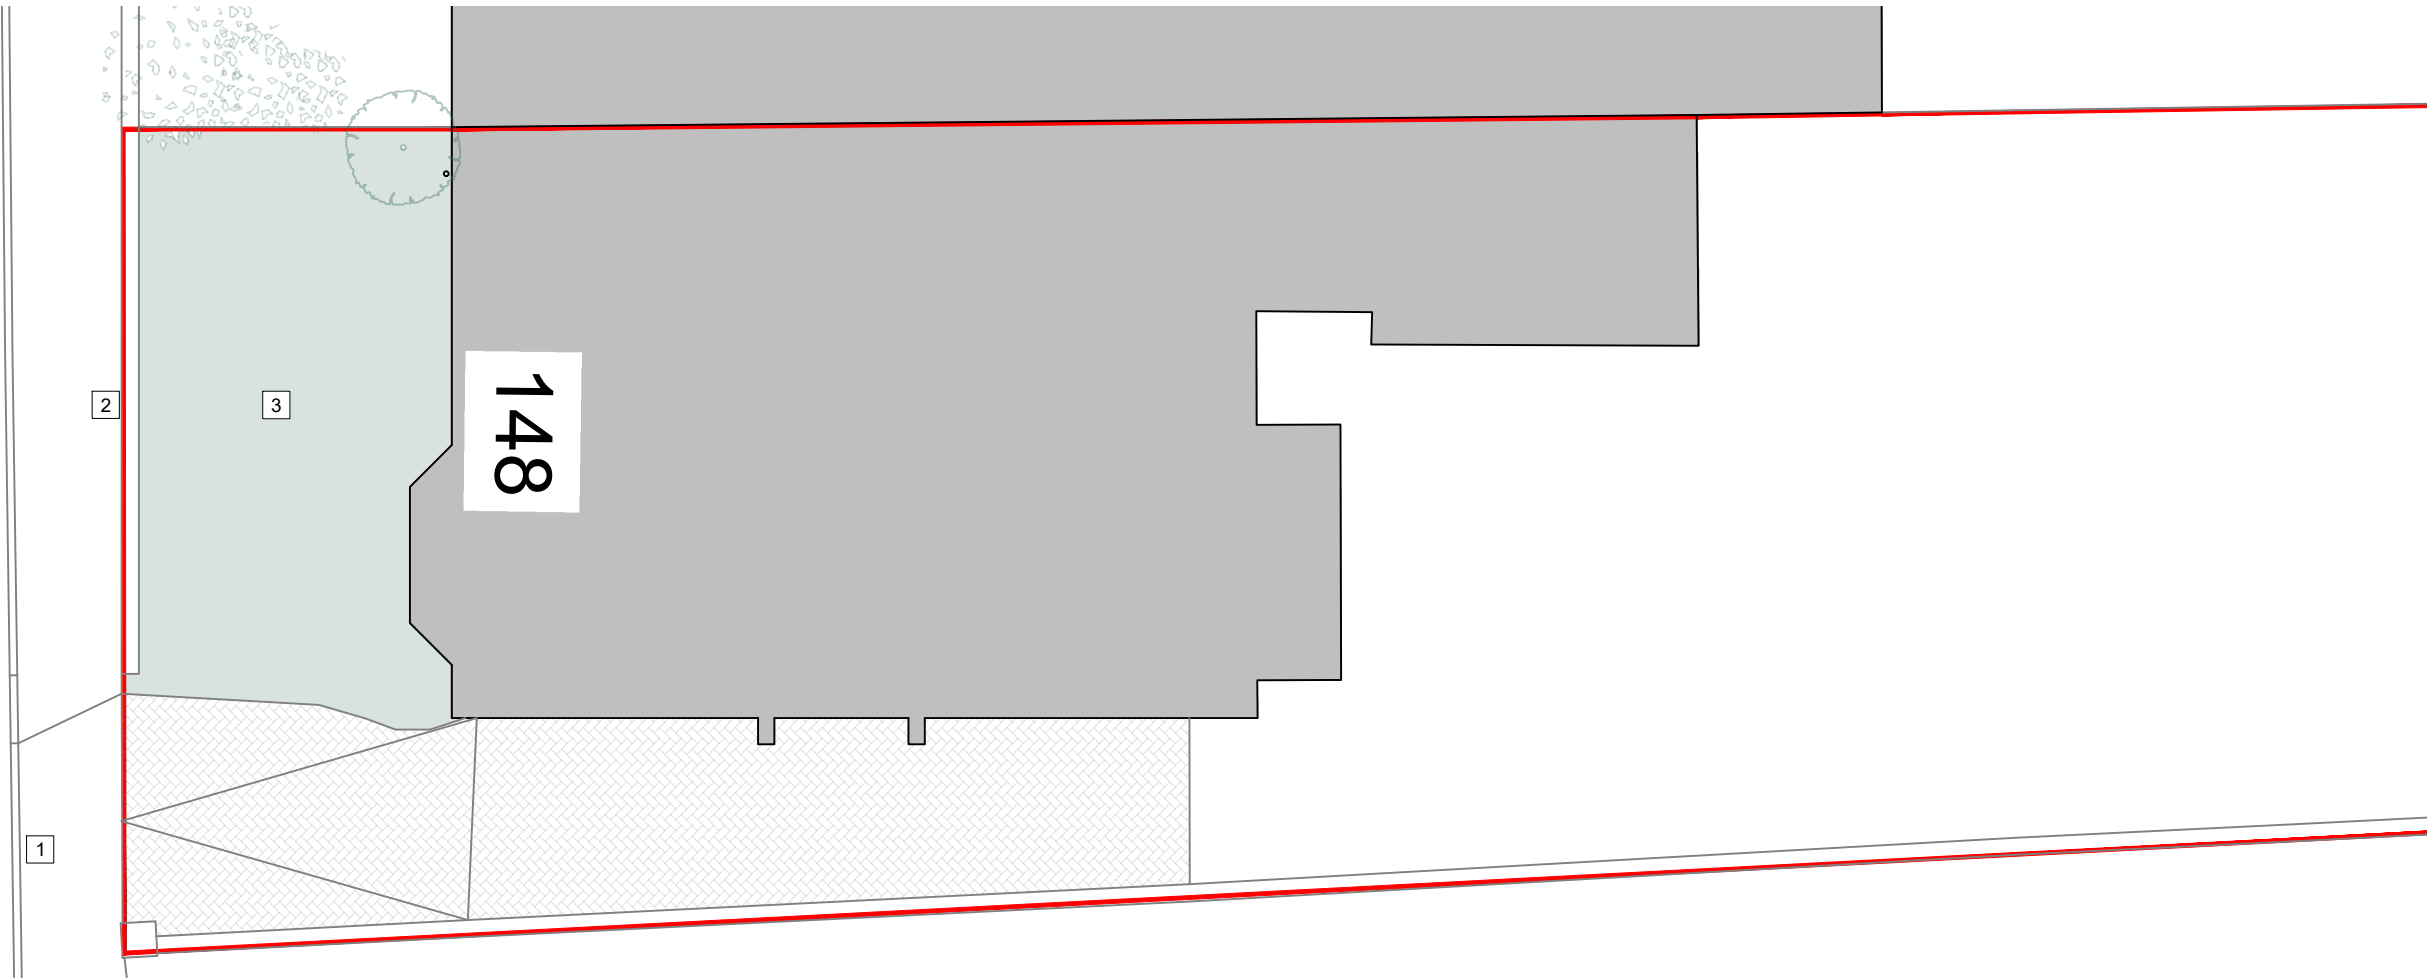

01 Existing Site Plan
Scale - 1:100