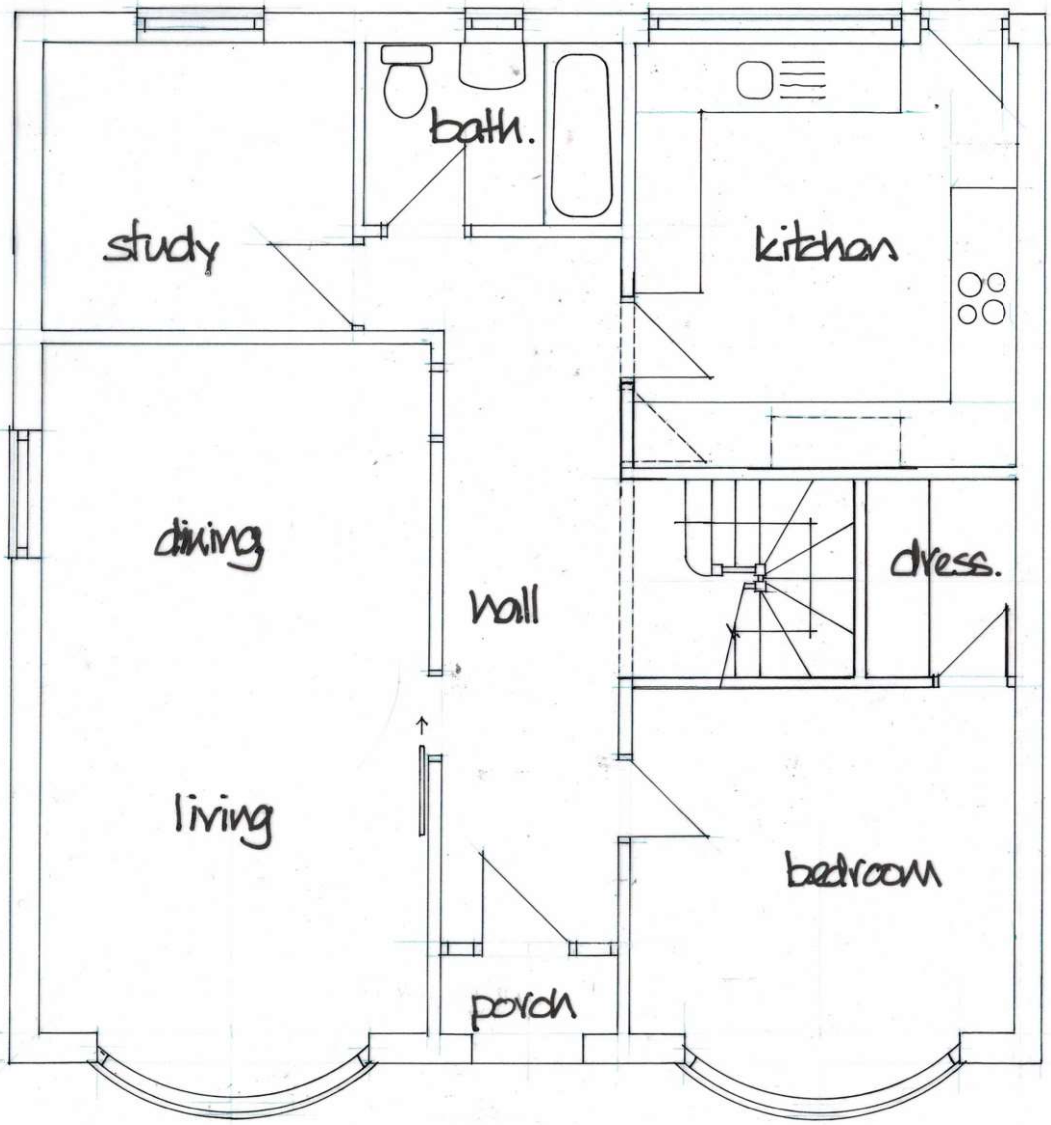

0 1 2 1:50

DEREK TREAGUS ASSOCIATES
ARCHITECTURAL SERVICES
Tel: 07956 624094
Email: derek.treagus@gmail.com

Project	LOFT CONVERSION AT 46 ALAMEDA ROAD, WATERLOOVILLE, HAMPSHIRE.
Client	Mr & Mrs J Stevens
Subject	Planning Drawing Proposed Ground Floor

Date: May 2021	Scale: 1:50@ A3
Rev:	Drg. No. **21/144/02**

- **Copyright reserved.**
- **All dimensions are to be site confirmed and should not be scaled unless for Planning purposes.**
- **Verify all queries with the office.**