



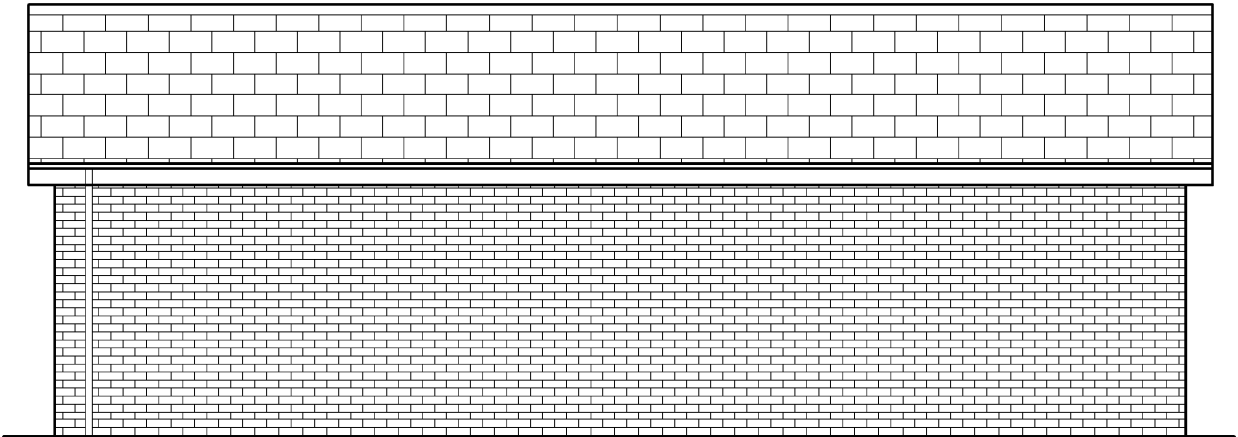


Side Elevation

Brick walls

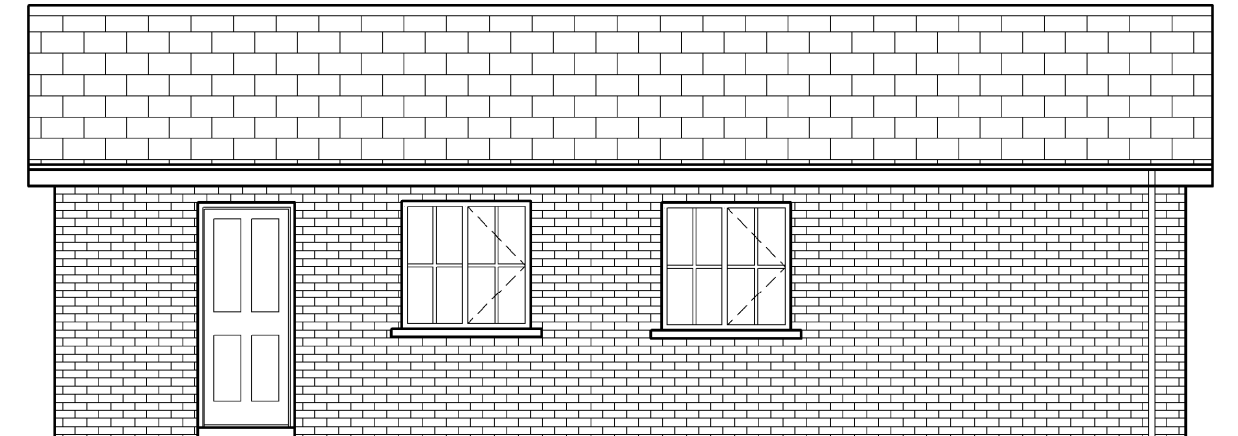

Side Elevation

Brick walls

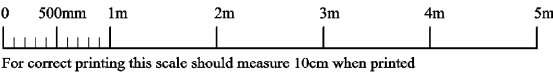

GaragePlans.co.uk	
1 Thorndale Road North, Hillsborough Road, Carryduff, Belfast BT8 8HY Tel: 028 9081 4106 Mobile: 077 2007 7465 Email: info@garageplans.co.uk Website: www.garageplans.co.uk	
Custom Garage 3.25m x 10m (3.85m x 10.6m Externally) Plan Set No 32100A3SL.SBT	Rob Sherwin Kayden Cottage Copse Lane Hayling island PO11 0QA
Scale: 1:50	Serial No: 221170834444
Sheet No: 3 of 4	