


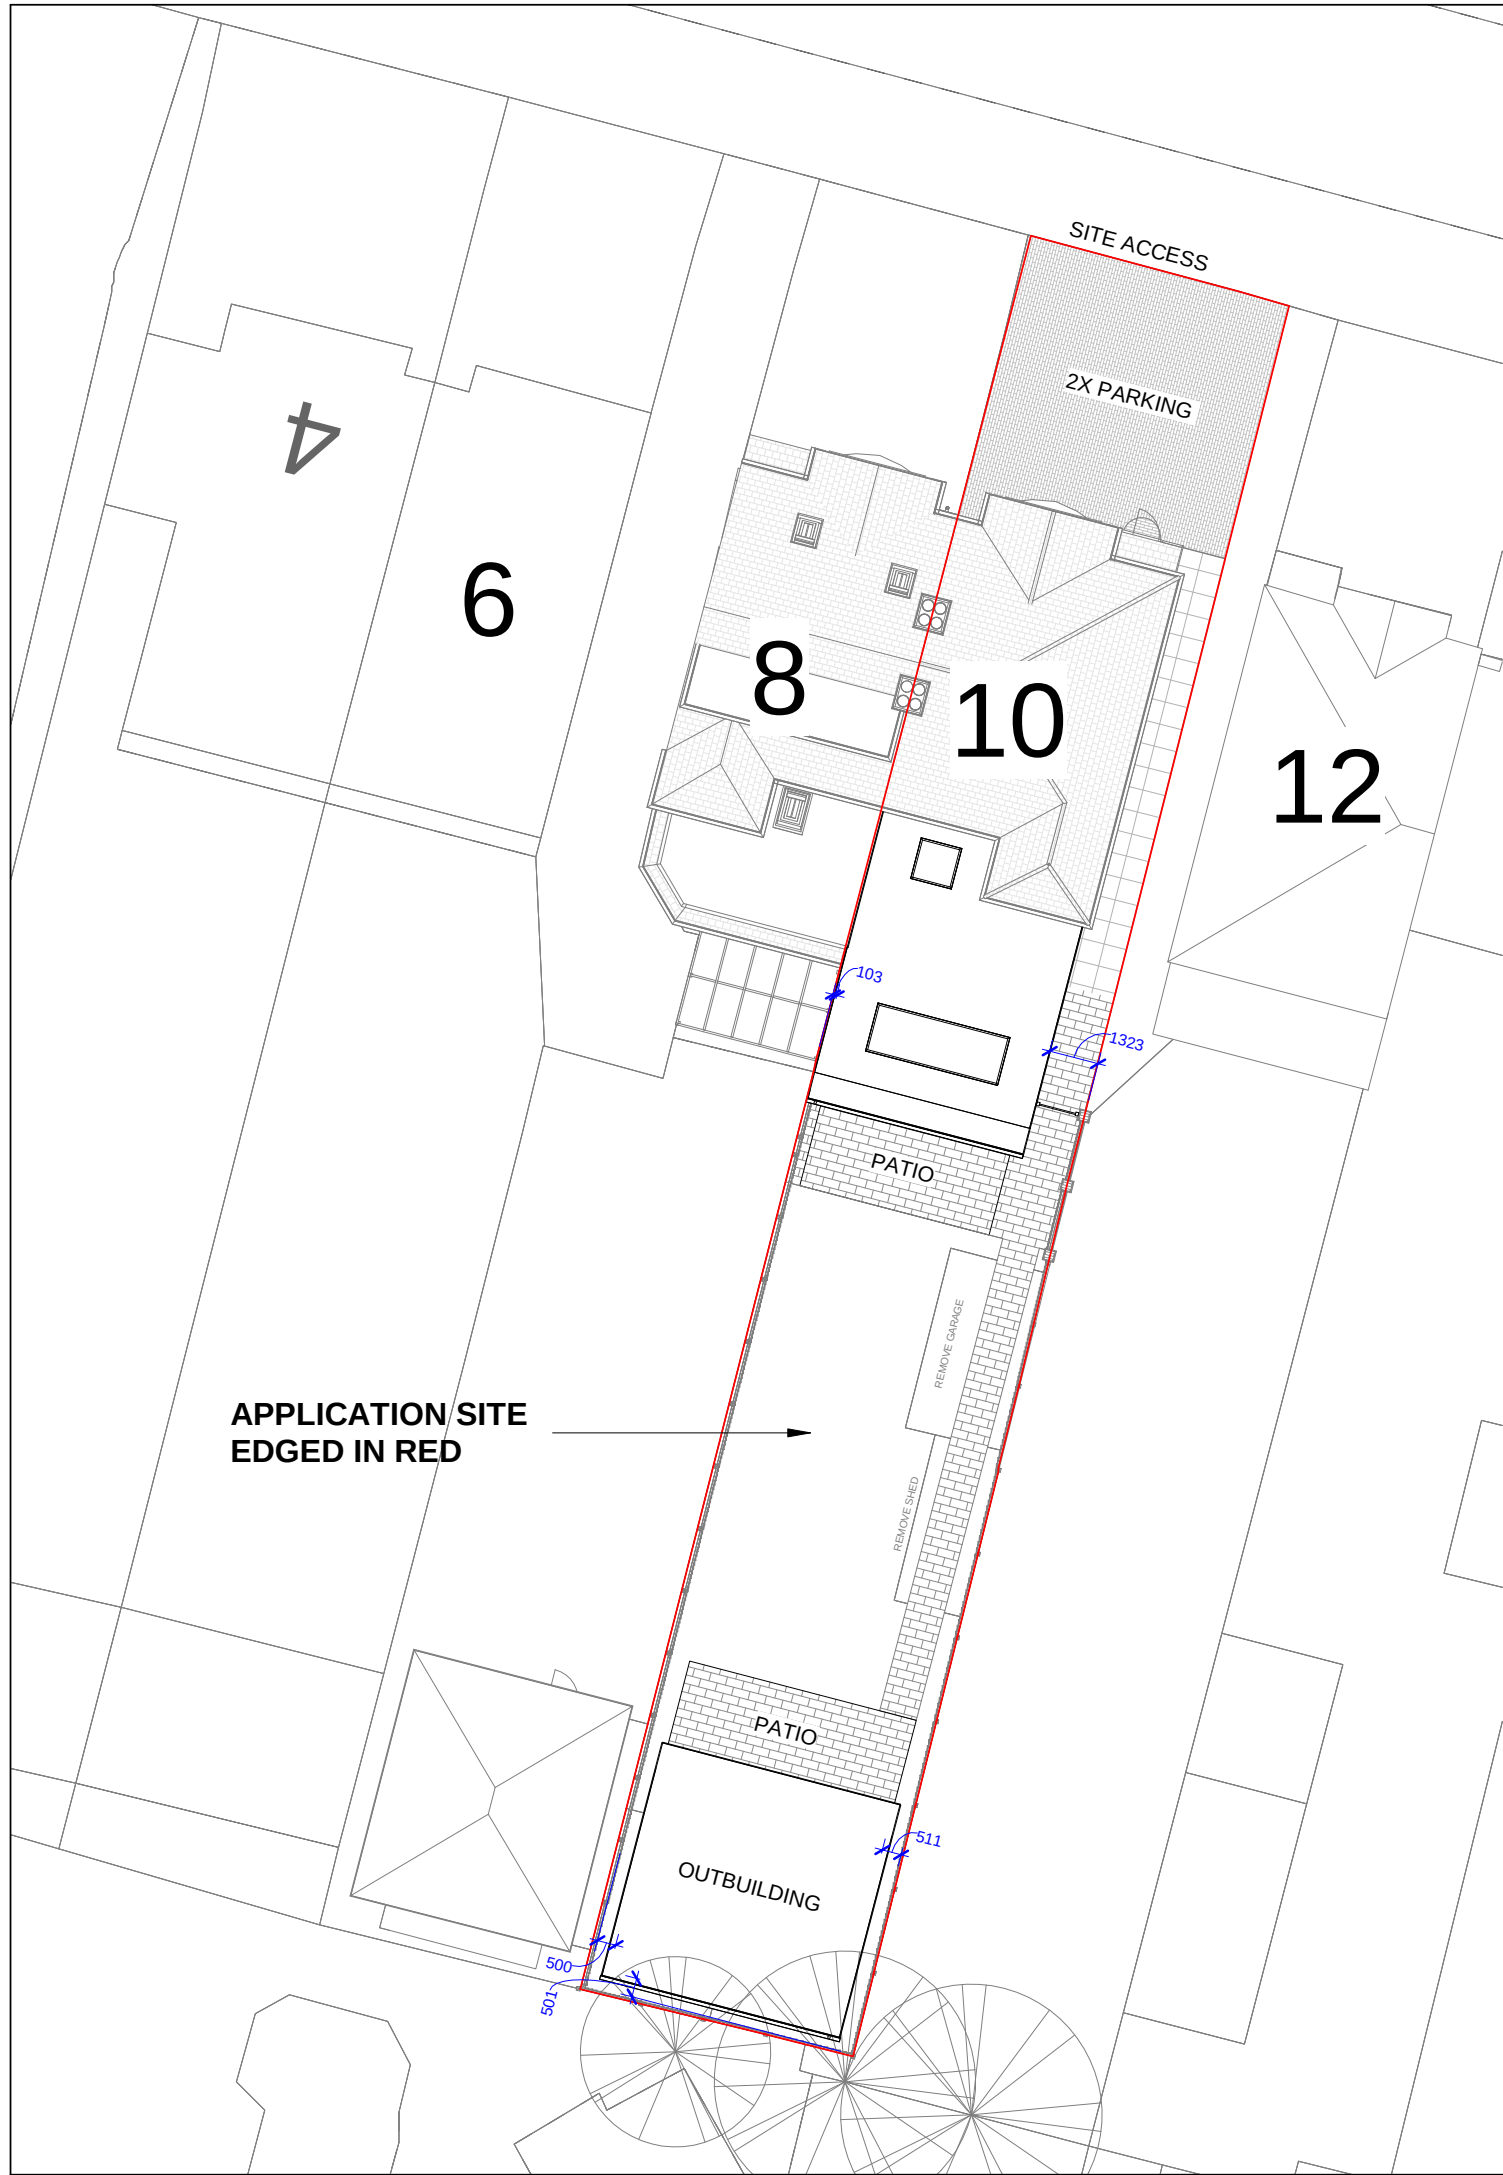


LOCATION PLAN

1 : 1250



0m 12.5m 25m 37.5m 50m 62.5m

VISUAL SCALE 1:1250 @ A3

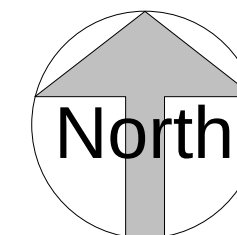

Property Address:
10 Stakes Road, Purbrook
Hampshire PO7 5LX

OS Grid Ref: SU 67448 07967
Latitude: 50°52'2"N
Longitude: 1°2'34"W
Altitude: 42 m

Local Authority: Havant

Produced 17 November 2022 from the Ordnance Survey National Geographic Database and incorporating surveyed revision available at this date. Reproduction in whole or part is prohibited without the prior permission of the Ordnance Survey. © Crown Copyright and database rights 2022 OS 100047474.

The representation of a road, track or path is no evidence of a right of way. The representation of features as line is no evidence of a property boundary.

LOCATION PLAN

1 : 200

0m 2m 4m 6m 8m 10m

VISUAL SCALE 1:200 @ A3



The Planning Service
Studio, Old Flints 134 North Lane
Clanfield, Waterlooville
Hampshire PO8 0RL

T: 023 92 597364
F: 0845 519 1103
E: info@theplanningservice.co.uk

Scale is correct when printed to the stated ISO size. Figured dimensions are to be used in preference to scaled sizes and all dimensions must be checked on site by the contractor before ordering materials and/or commencing work. All dimensions in mm (millimetres) unless otherwise stated. The contractor is to ensure the works are inspected and completed to the satisfaction of the local authority. Compliance with building regulations or a party wall award / agreement is not to be assumed.

No deviation from this drawing will be permitted without the prior written consent of the designer. Under the provisions of the copyright act 1988, the copyright of this drawing and the work contained therein remains the property of the designer (the planning service), and may not be reproduced in any form whatsoever without prior written consent.

Under the construction (design and management) regulations 2015 CDM2015) all design work for both domestic and commercial development(s) are to conform to those regulations.

E&EO.

Mr Lee Cornish

**10 Stakes Road,
Purbrook,
Hampshire PO7
5LX**

**PROPOSED
LOCATION &
BLOCK PLANS**

Project number	0305
Date	17/11/2022
Drawn by	JJ
Project Status	Planning

P001

Scale	As indicated
-------	--------------