


**PROPOSED FIRST FLOOR FRONT ADDITION.
26, HAVANT ROAD, HAYLING ISLAND, HANTS.
FOR MR & MRS T. NORGATE**

HAVANT BOROUGH
COUNCIL
30 MAR 2021
RECEIVED

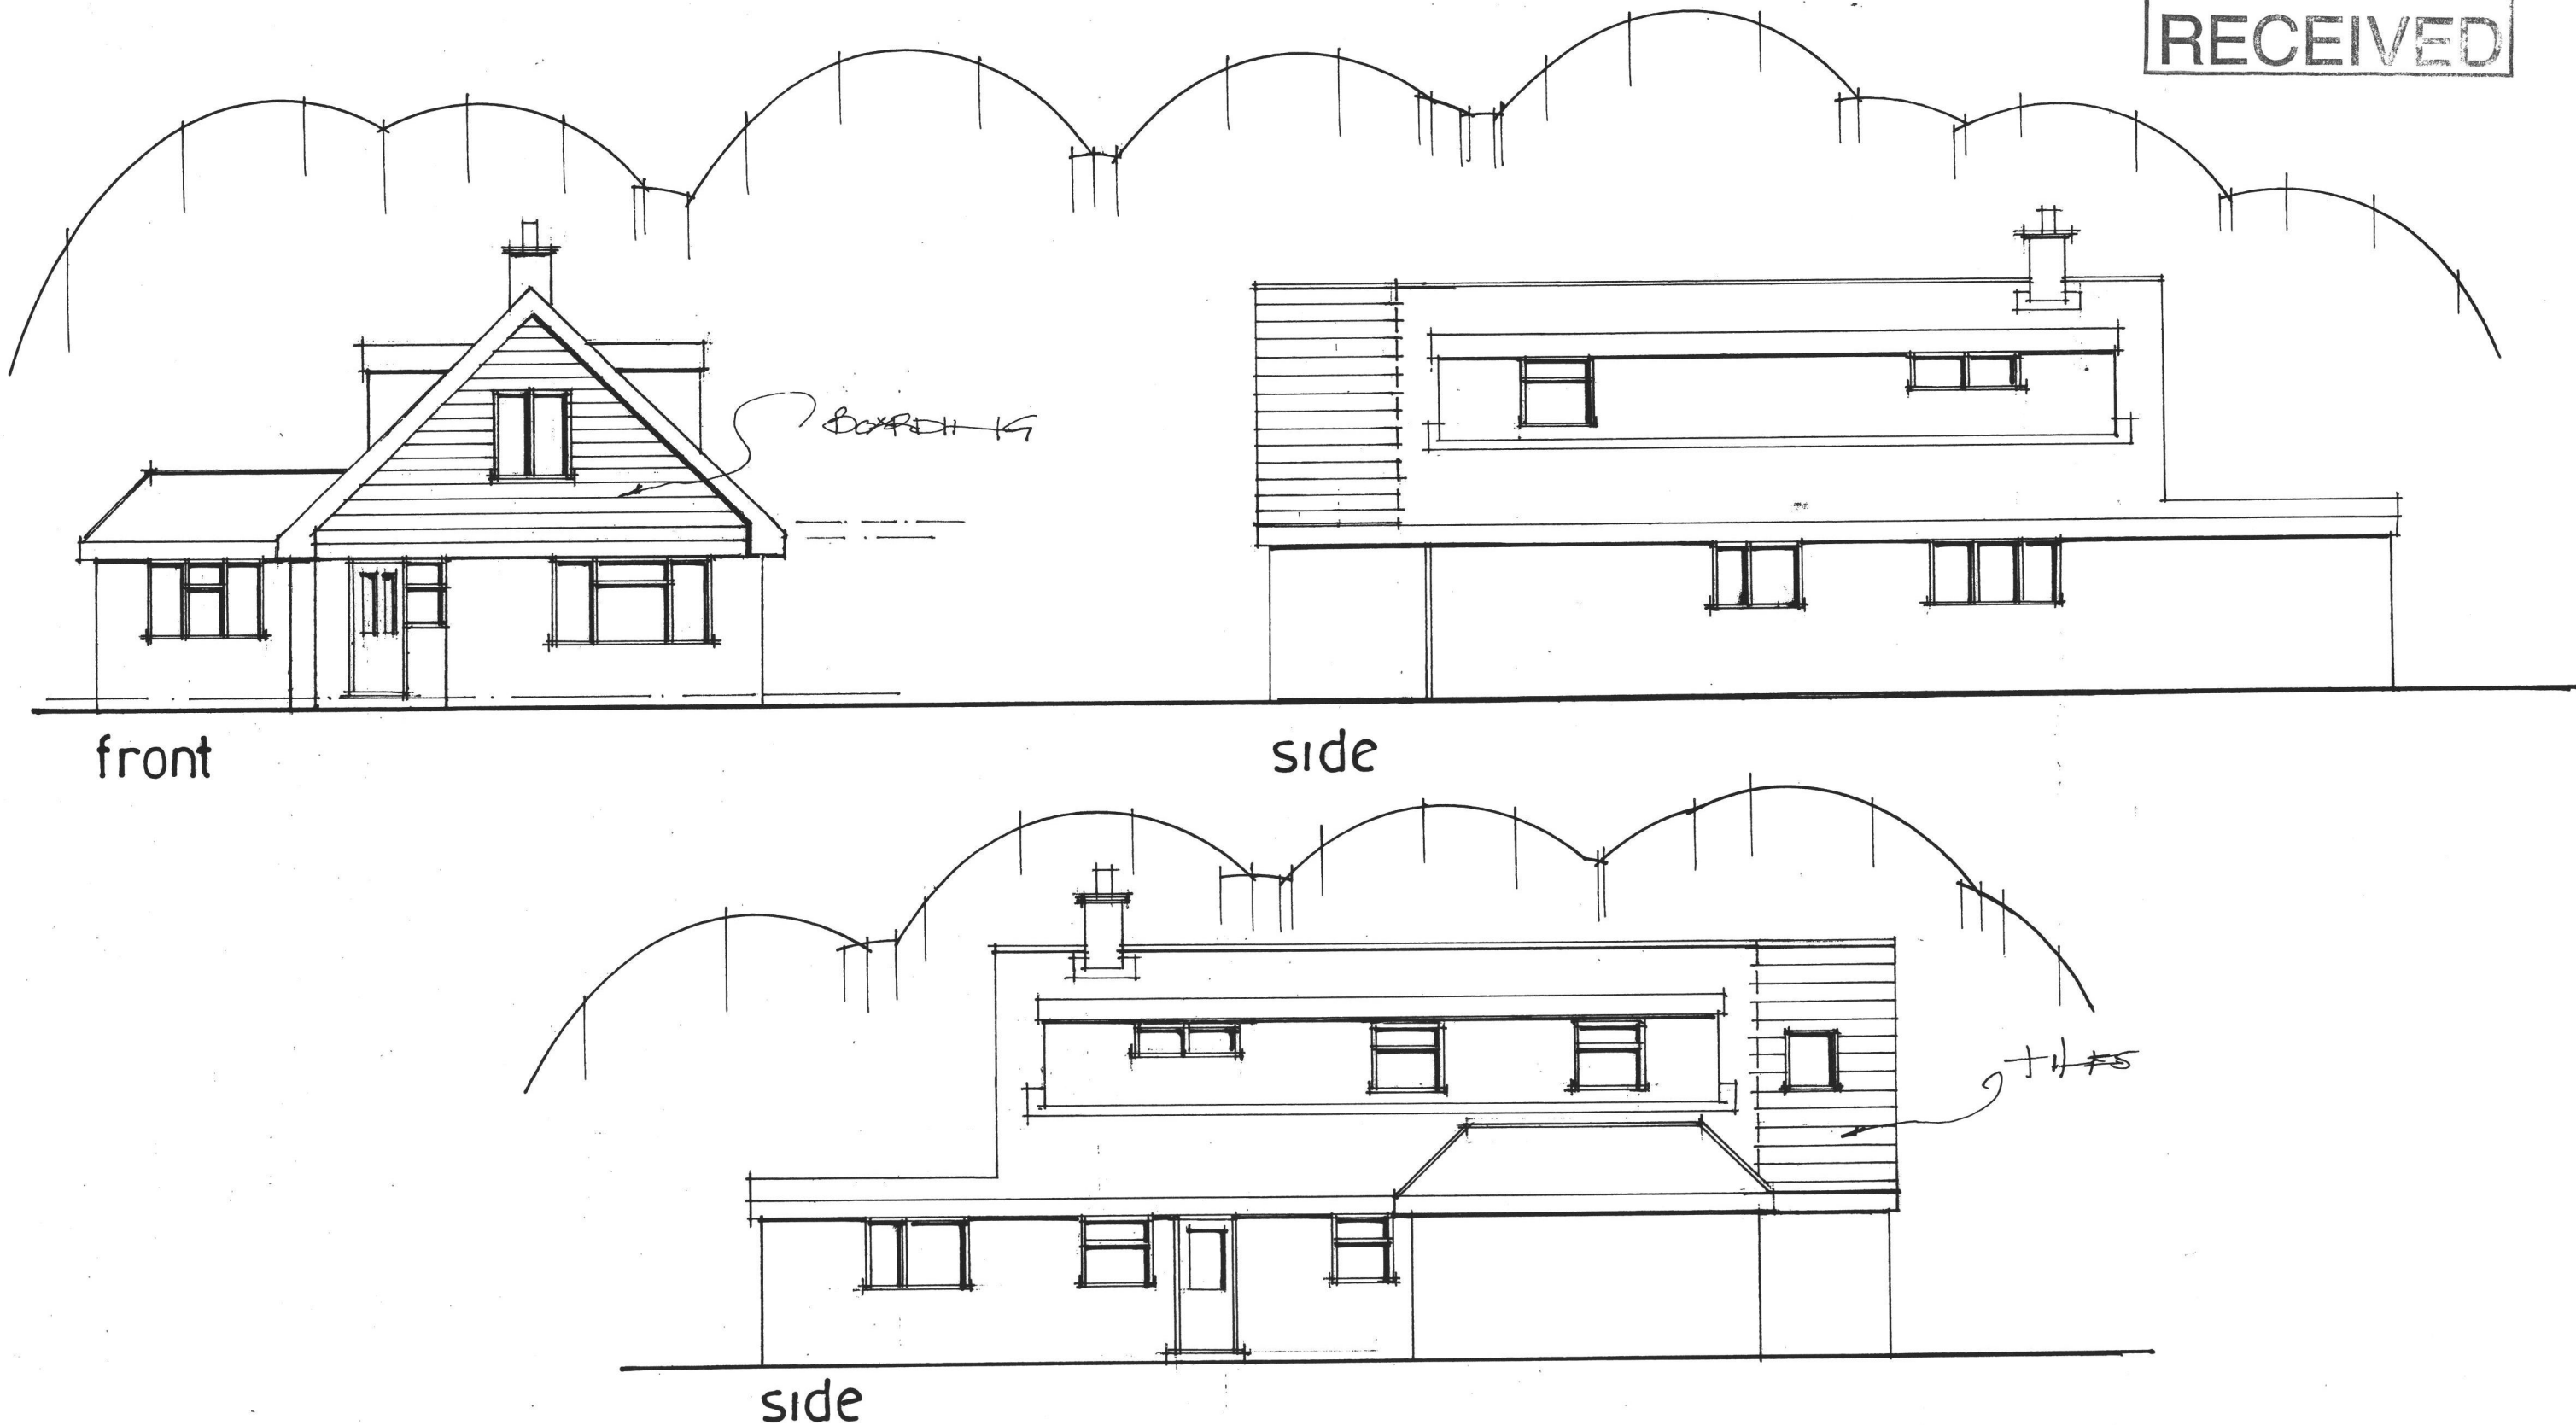

date mar 21
scale 1:100

PROPOSED ELEVATIONS

PETER J. WALKER
ISLAND DESIGN
182 SEAFRONT, HAYLING ISLAND, HANTS
PO11 9AN
TEL : 02392467571