

SITE MANAGER - ENSURE NO OPERATIONS WITHIN RPA WITHOUT CONSULTATION WITH PROJECT ARBORICULTURAL CONSULTANT (INCLUDES ECOLOGICAL MEASURES SUCH AS REPTILE FENCING)

Arboricultural supervision

Minimum expectations:

1. pre-commencement meeting - see box below.
2. protective measures install/sign off
3. demolition and hard surface removal in RPA.
4. foundations in RPA.
5. any other potentially damaging operations in RPA.

The above should be documented as part of an auditable system of arboricultural site monitoring by the project arboricultural consultant Refer to relevant sections of arboricultural impact appraisal and operation guidance in arboricultural method statement. If in doubt contact author of this document.

Important note

A **pre-commencement meeting** must be held on site before any development, demolition or site preparation works start.

The methods of tree protection outlined on this plan and within the associated arboricultural report should be fully discussed at this meeting so that all aspects of their implementation and sequencing are made clear to all parties.

Any clarifications or modifications must be recorded and circulated to all parties in writing.

Refer to arboricultural impact appraisal.

If existing footings cannot be reused then existing foundations in RPA may be removed using hand tools under arboricultural supervision.

New wall footings may not exceed dimensions of existing and trench shall be lined with plastic sheeting to prevent leaching of cement to tree roots of protected tree.



**TREE PROTECTION AREA
KEEP OUT!**

TREES ENCLOSED BY THIS FENCE ARE PROTECTED BY PLANNING CONDITIONS AND/OR ARE THE SUBJECT OF ATREE PRESERVATION ORDER. CONTRAVENTION OF A TREE PRESERVATION ORDER, MAY LEAD TO CRIMINAL PROSECUTION THIS FENCING MUST NOT BE REMOVED WITHOUT PERMISSION FROM THE TREE AND LANDSCAPE OFFICER

ATTENTION!


TREE PROTECTION

Tree protection comprises two elements;

1. Fencing AND;
2. ground protection



Do not assume that because you are outside the fence you are outside the RPA.

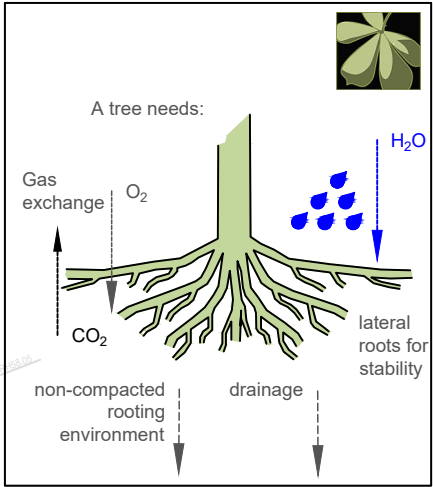


Legend

Tree number
Common name
Tag number
Diameter in metres*
British Standard category in words
Root protection area (RPA) for retained trees
Indicative crown spread based on measurements at cardinal points (N,S,E,W). Trees for removal shown with dotted red canopy line
British Standard category as colour coded circle and crown spread:
A B C U
root protection area (RPA) radius in metres.

*where the tree is multi stemmed, the figure stated is the calculated combined stem diameter, as recommended by BS5837:2012 (unless otherwise stated in the drawing).

Proposed new development.

Tree Protection barrier - Protective fencing to BS5837:2012. Refer to BS5837 figure 2 and figure 3 as appropriate.

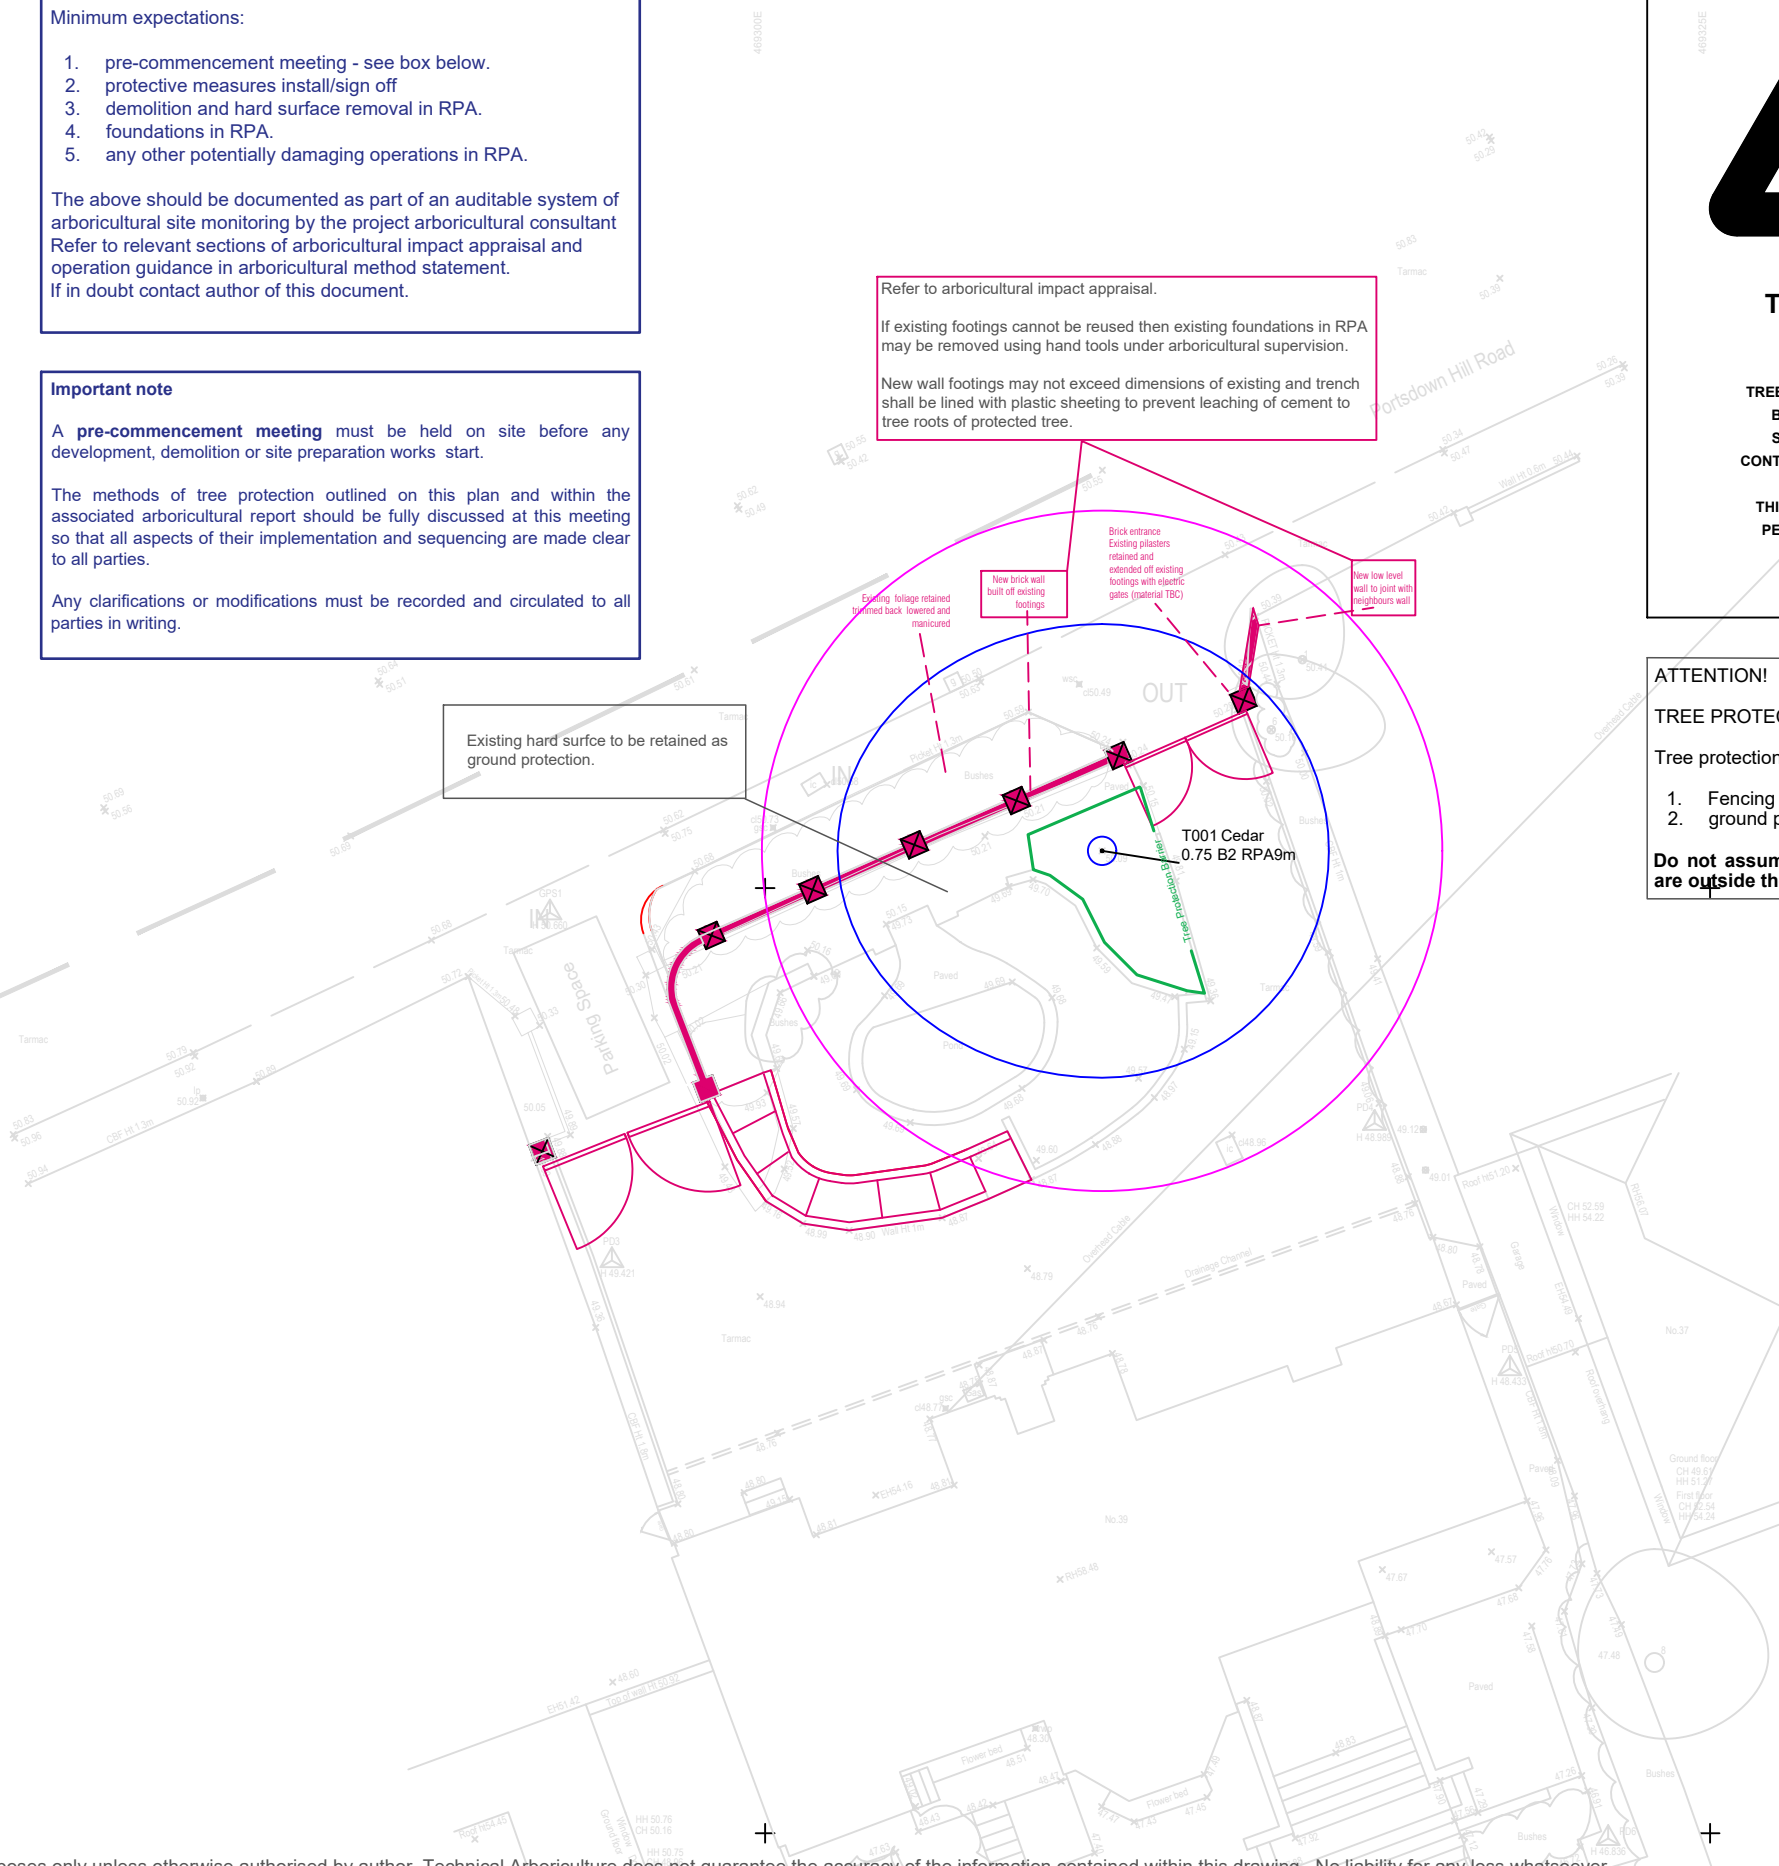

Technical Arboriculture
www.techarb.co.uk

Technical Arboriculture Limited
1 Chase Farm Close
Waltham Chase
Hampshire
SO32 2UB
01489 896 655 info@techarb.co.uk

PROJECT
DATE
JOB REF
DRAWING REF
DRAWN
SCALE
STATUS
REVISION

39 PORTSDOWN HILL ROAD
February 2023
AIA/AMS-KC/39PORTSDOWN/001
TPP-KC/39PORTSDOWN/001
KC
1:200 at A3
FINAL
0

REVISION NOTES

