

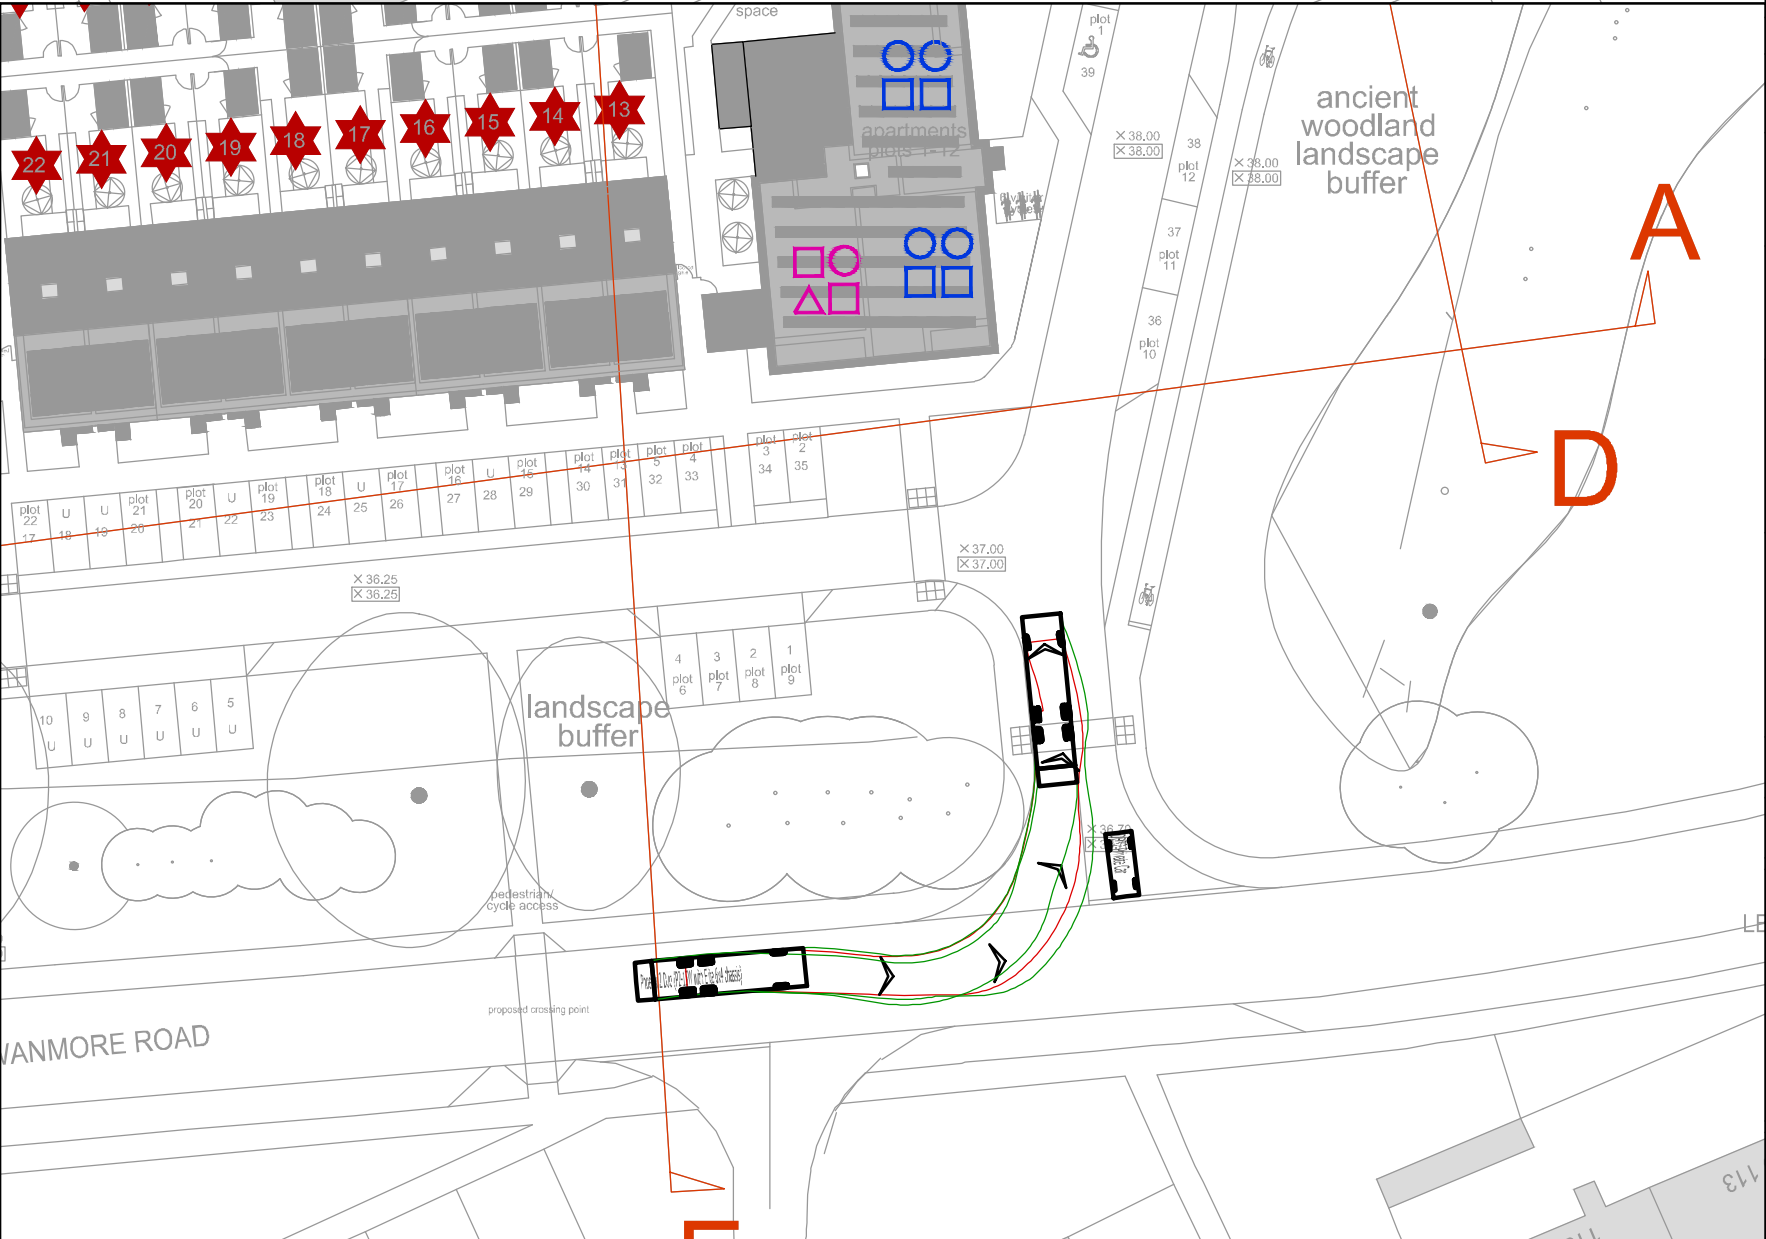


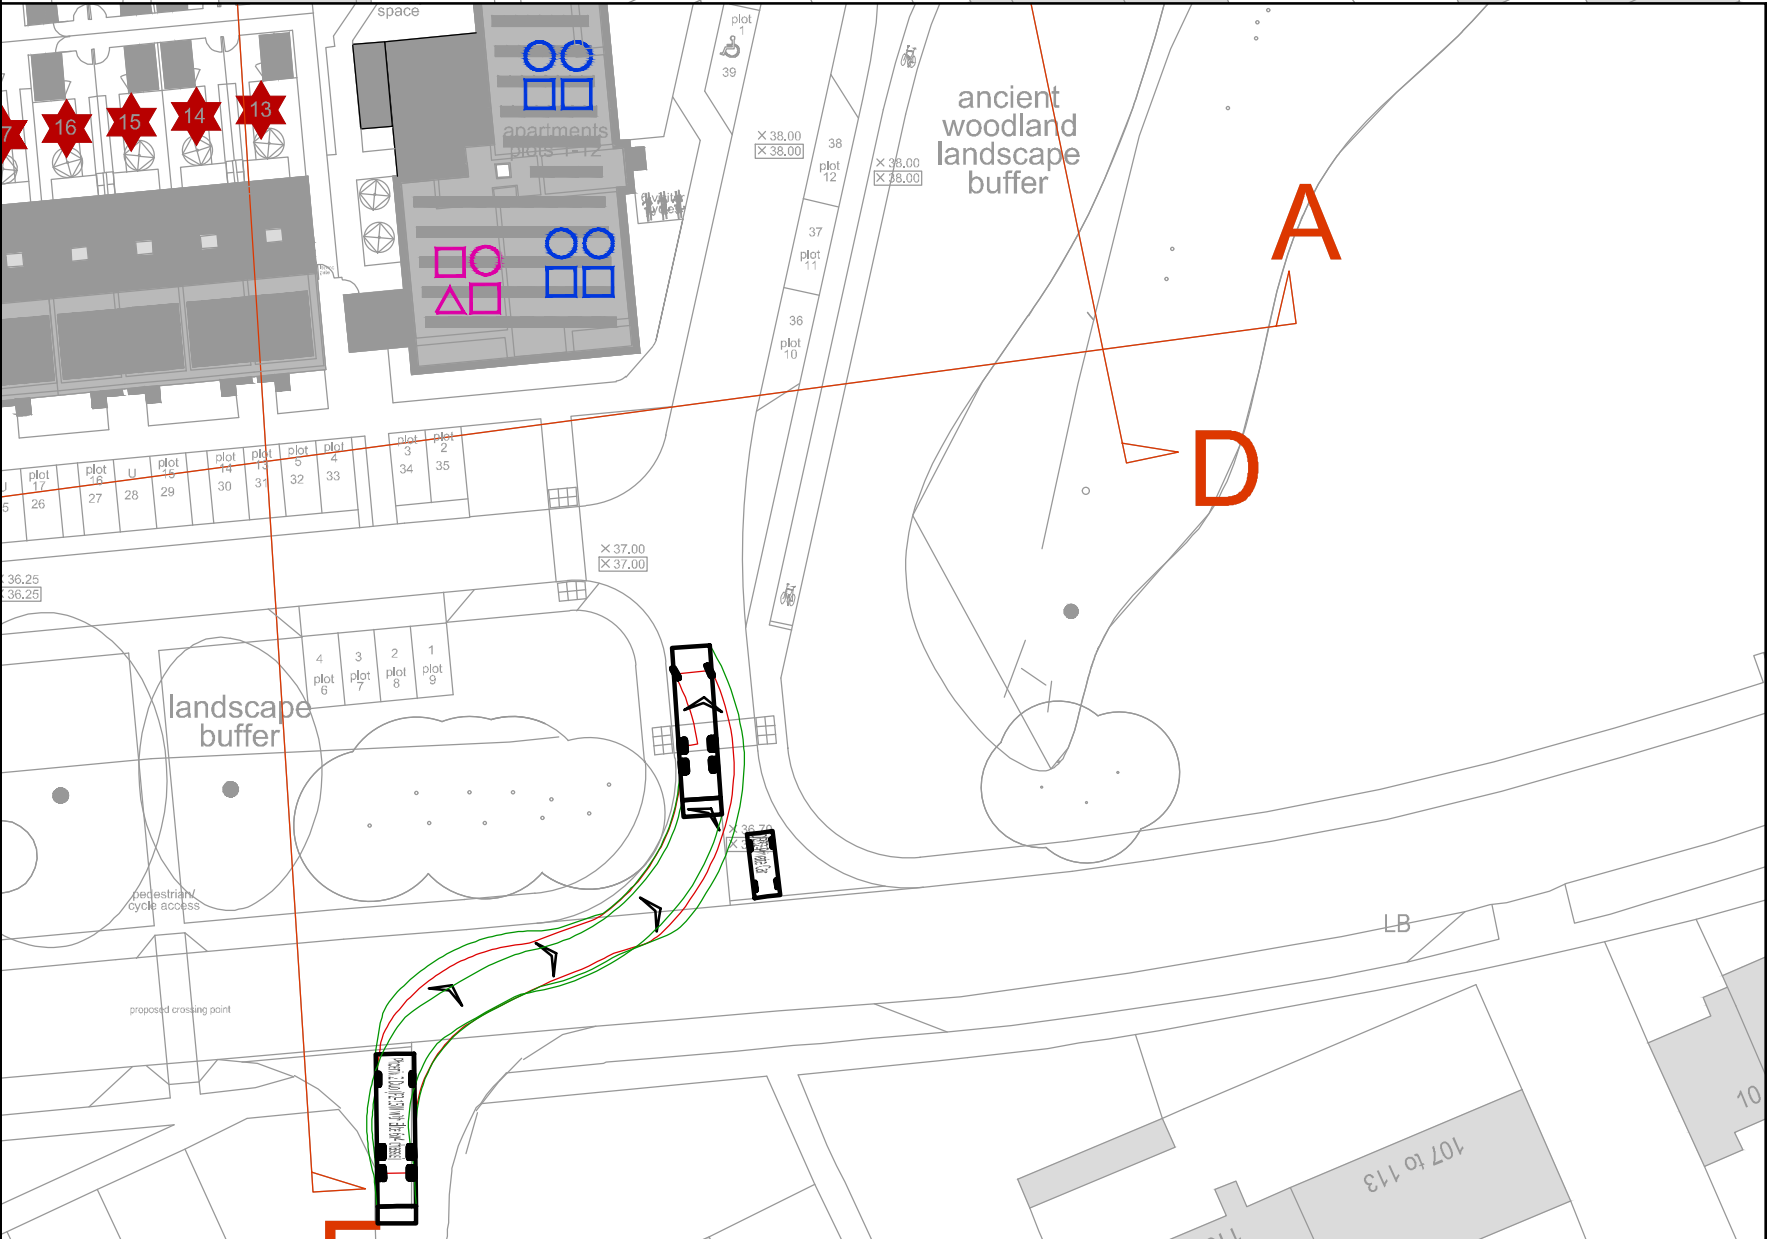


- GENERAL NOTES**
1. The location, size, depth and identification of existing services that may be shown or referred to on this drawing have been assessed from non intrusive observations , record drawings or the like. The contractor shall safely carry out intrusive investigations, trial holes or soundings prior to commencing work to satisfy himself that it is safe to proceed and that the assessments are accurate. any discrepancies shall be notified to gta prior to works commencing.
 2. Tender or billing drawings shall not be used for construction or the ordering of materials.
 3. Do not scale. All dimensions and levels to be site confirmed.
 4. This drawing shall be read in conjunction with all relevant architects, consultants drawings and specifications, together with H&S plan requirements
 5. Copyright : This drawing must not be copied, amended nor reproduced without the prior written agreement of gta.
 6. All drawings specifications and recommendations made by gta are subject to Local Authority and other relevant Statutory Authorities approval. Any works or services made abortive due to the client proceeding prior to these approvals is considered wholly at the Clients risk, gta hold no responsibility for resulting abortive works or costs.
 7. All vehicle tracks shown are at a speed of 4kmph.

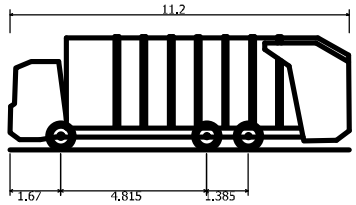

Phoenix 2 Duo (P2-15W with Elite 6x4 chassis)

Overall Length	11.200m
Overall Width	2.530m
Overall Body Height	3.751m
Min Body Ground Clearance	0.304m
Track Width	2.500m
Lock to lock time	4.00s
Kerb to Kerb Turning Radius	9.500m

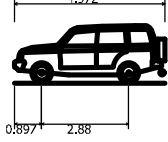


Luxury 4x4 (2006)

Overall Length	4.972m
Overall Width	2.034m
Overall Body Height	1.905m
Min Body Ground Clearance	0.279m
Max Track Width	1.884m
Lock to lock time	4.00s
Kerb to Kerb Turning Radius	5.800m

VEHICLE TRACKING SPEED = 10mph



Vehicle wheels outline

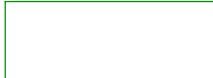

Vehicle Body envelope

P6	Updated to comments	21.02.2023	JMW	RW
P5	Updated to latest layout	13.01.2023	JMW	RW
P4	Updated to latest layout	09.09.2022	ART	RW
P3	Updated to comments	23.03.2022	JMW	RW
P2	Updated to latest layout	26.01.2022	JMW	RW
P1	INITIAL ISSUE	09.07.2021	JMW	RW
Rev	Amendments	Date	Dsn	Chk
Status				
FOR PLANNING				
Client				
PORTSMOUTH CITY COUNCIL				
Architect				
Project				
CABBAGEFIELD ROW HAVENT				
Title				
REFUSE VEHICLE TRACKING				
Date		Scale @ A1		
JULY 2021		1:500		
Clients Ref.		Project Ref.		
		10731		
 Gloucester House, 66a Church Walk, Burgess Hill, West Sussex, RH15 9AS Tel:01444 871444 Web: www.gtacivils.co.uk				
Drawing Number				Rev.
10731/2200				P6