Note:- Reproduced from the Ordnance Survey digital map data © Crown copyright 2009. All rights reserved. License number 0100031673.
Published for the purposes of identification only and although believed to be correct accuracy is not guaranteed.

C:\Users\athina.camidou\Box\UKUrbanDesignProjects\Grainger\SNUD183989BarewoodMasterplan\B\Drawings\INDD\SK16toSK20EnvironmentalAssessment_ParameterPlansFolder\SK16toSK20EnvironmentalAssessment_ParameterPlans_20230208.08/02/23.

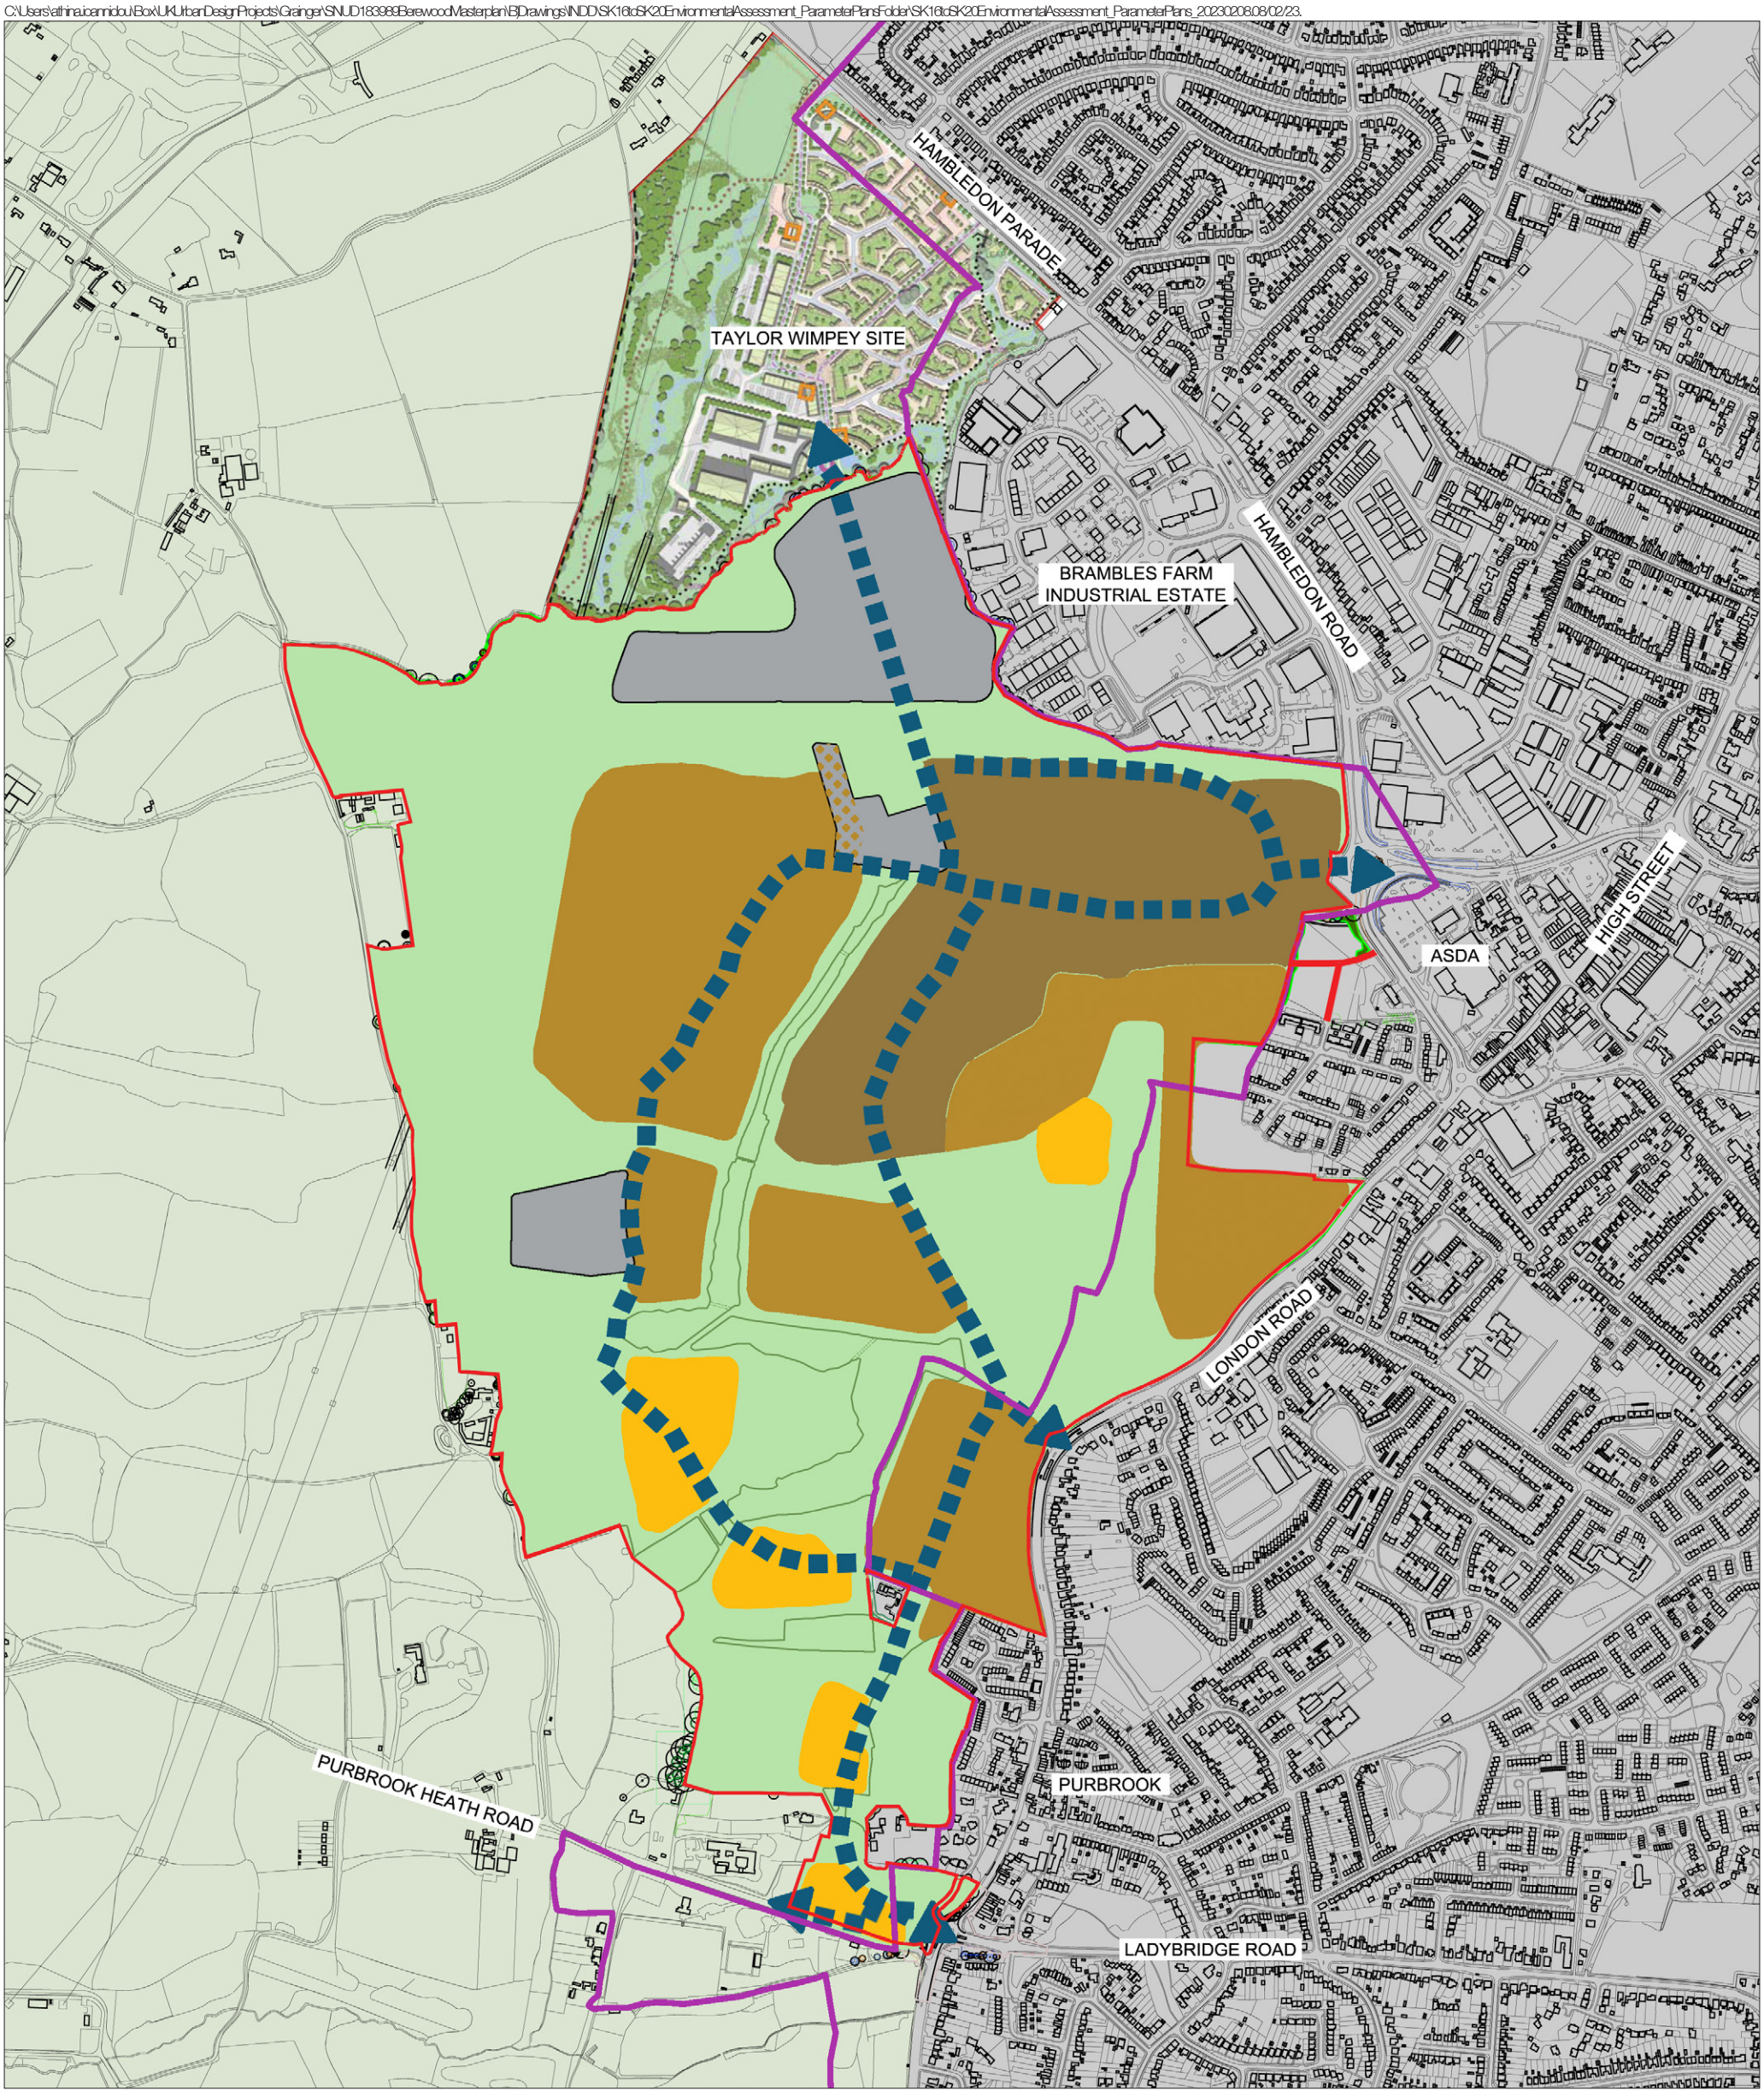

Site boundary

HBC Boundary

Primary street network

Lower density (up to 25 dph)

Medium density (up to 36 dph)

Higher density (up to 45 dph)

Other Built Area

Other Built Area with potential medium density (up to 36 dph)

Copyright Savills (L&P) Ltd. No dimensions are to be scaled from this drawing. All dimensions to be checked on site. Area measurements for indicative purposes only.

savills planning & regeneration

Mountbatten House,
1 Grosvenor Square,
Southampton, Hampshire, SO15 2BZ
t +44 (0) 23 8071 3900

grainger plc

project	Newlands, Waterlooville
client	Grainger Plc
date	14/09/2010
drawn by	AP/AIL
checked by	RB/BS

drawing	Building Density Plan Environmental Assessment
job no.	SNUD183989
drawing no.	SK20
rev	E (02.02.2023)
scale	NTS @A3

savills