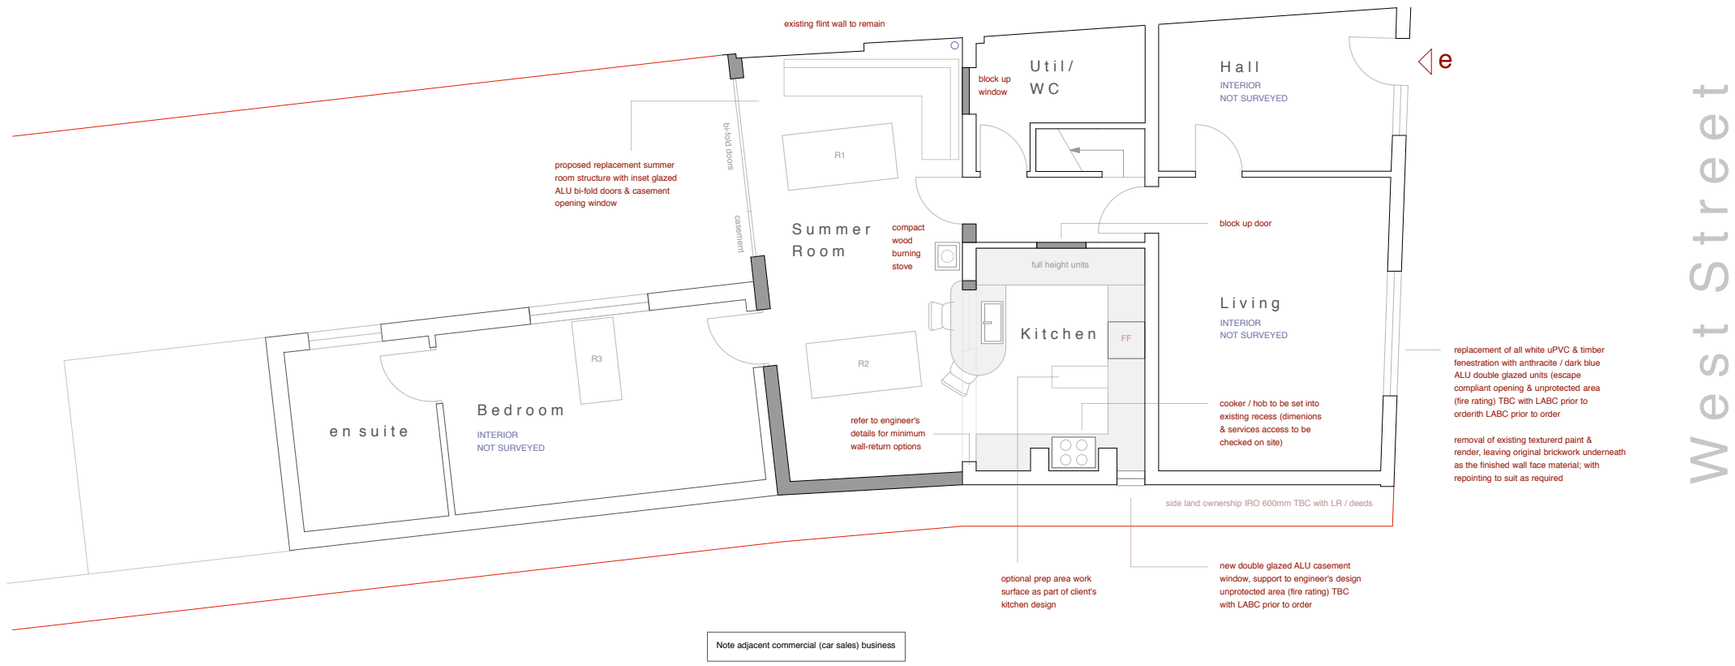

Proposed Ground Floor Plan at 1:100 scale

EXISTING

PROPOSED

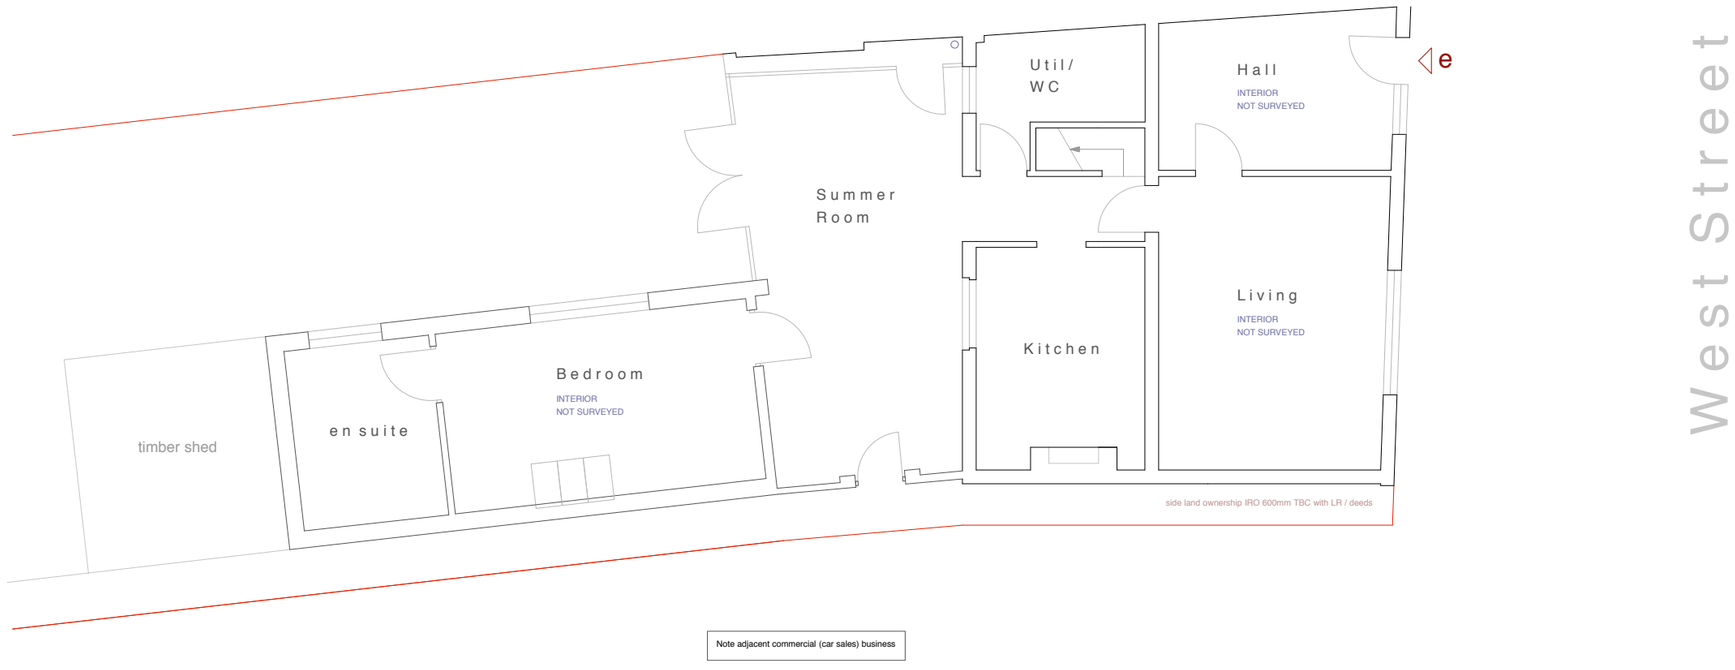

Existing Ground Floor Plan at 1:100 scale

DRAWINGS & SCALE BAR ARE FOR PLANNING PURPOSES ONLY. INTERIOR LAYOUTS SHOWN ARE INDICATIVE ONLY THESE ARE NOT SURVEY DRAWINGS

DESIGN INTENT

NORTH

0 1.5m

1:100 scale bar

CLIENT	Mr & Mrs G Barton	DRAWING	001 Existing & Proposed Floor Plans		
SITE	92 West Street, Havant, Hampshire	DATE	06 03 23	AUTHOR	AH
PROJECT	Proposed Extensions & Alterations	SCALE	1: 100 @ A3	STATUS	PL

CORINTHIAN ARCHITECTURAL DESIGN
Main Road, Fishbourne, West Sussex. PO18 8BD
01243 576 078 > contact@corinthianad.co.uk > www.corinthianad.co.uk