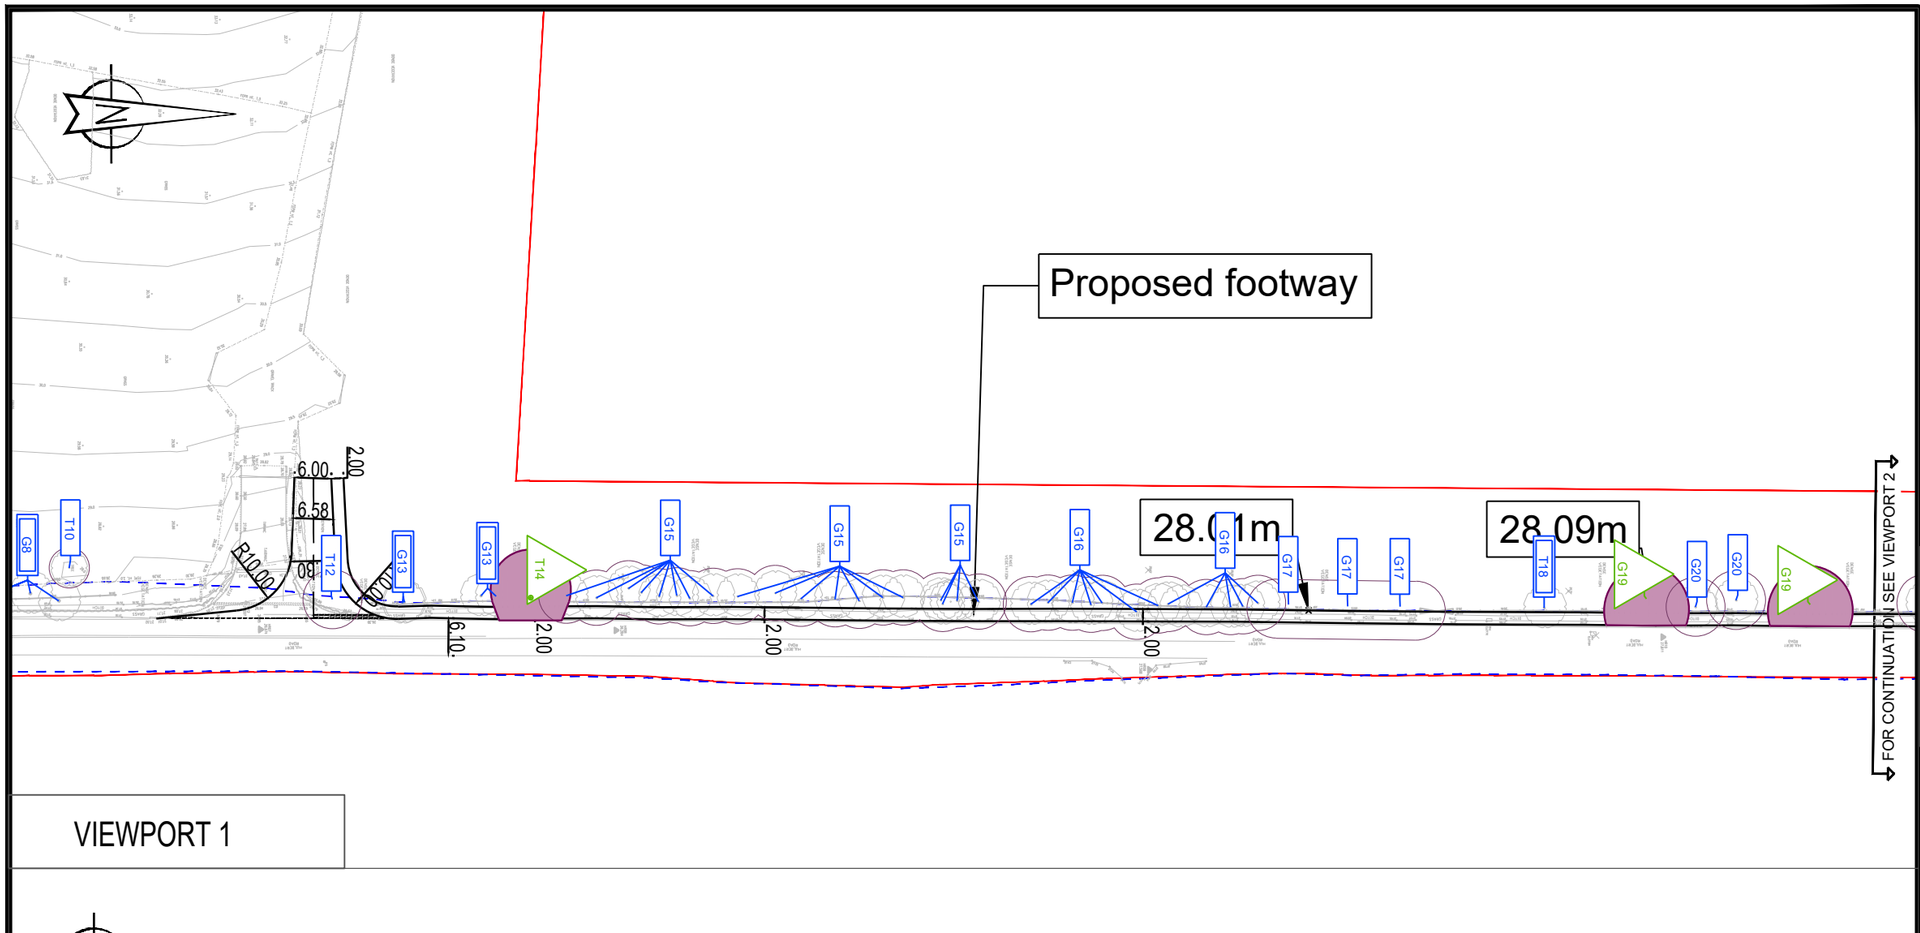

VIEWPORT 1

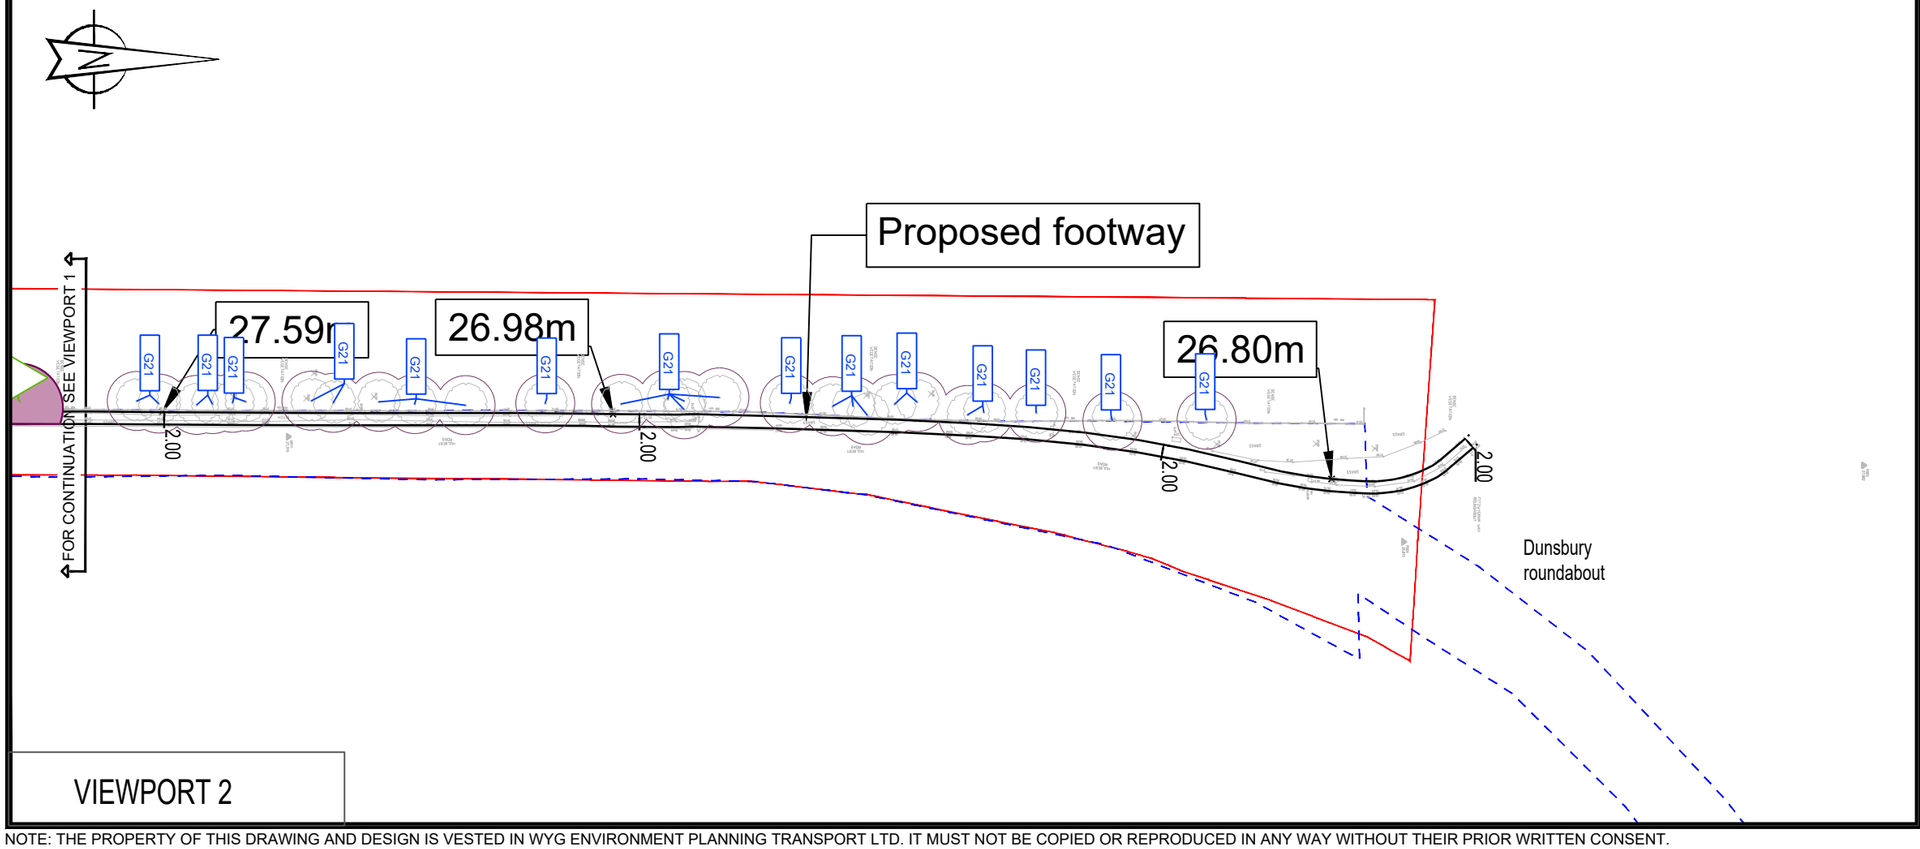

VIEWPORT 2

Notes:

General

1. Do not scale from drawing.
2. All dimensions are in metres, unless stated otherwise.
3. This drawing is to be read & printed in colour.
4. This drawing is for illustrative purposes only.
5. Any proposed levels on this drawing are indicative only and based on existing channel line level + 125mm kerb + 1 in 40 fall across flexible footway construction.

Disclaimer

1. The information contained in this drawing is based on a combination of OS and data provided by others and WYG shall not be liable for any inaccuracies or deficiencies.

Key:

Application boundary

Approximate extent of highway boundary

Overview plan

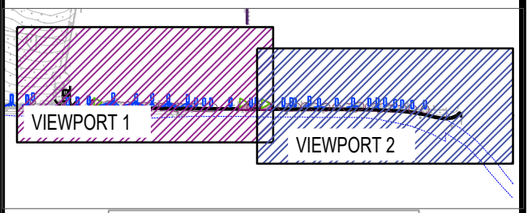

INDICATIVE

REV	DETAILS	DRAWN	CHECKED	DATE
A	Removal of ghost island and right turn	SJR	GS	28.10.2020

CLIENT: WYG Planning

PROJECT: Hulbert Road, Havant

DRAWING TITLE: Proposed Footway

SCALES:	SHEET SIZE:
1:1000	A3

DRAWN:	CHECKED:	DATE:
JG	GS	27.10.20

WYG Transport
part of WYG group
The Pavilion, 1st Floor, Botleigh Grange Office Campus, Hedge End, Southampton, SO30 2AF
t: 02382 022 800 e: transport@wyg.com

DRAWING NUMBER:	REVISION:
A096474-SK03	A

NOTE: THE PROPERTY OF THIS DRAWING AND DESIGN IS VESTED IN WYG ENVIRONMENT PLANNING TRANSPORT LTD. IT MUST NOT BE COPIED OR REPRODUCED IN ANY WAY WITHOUT THEIR PRIOR WRITTEN CONSENT.