


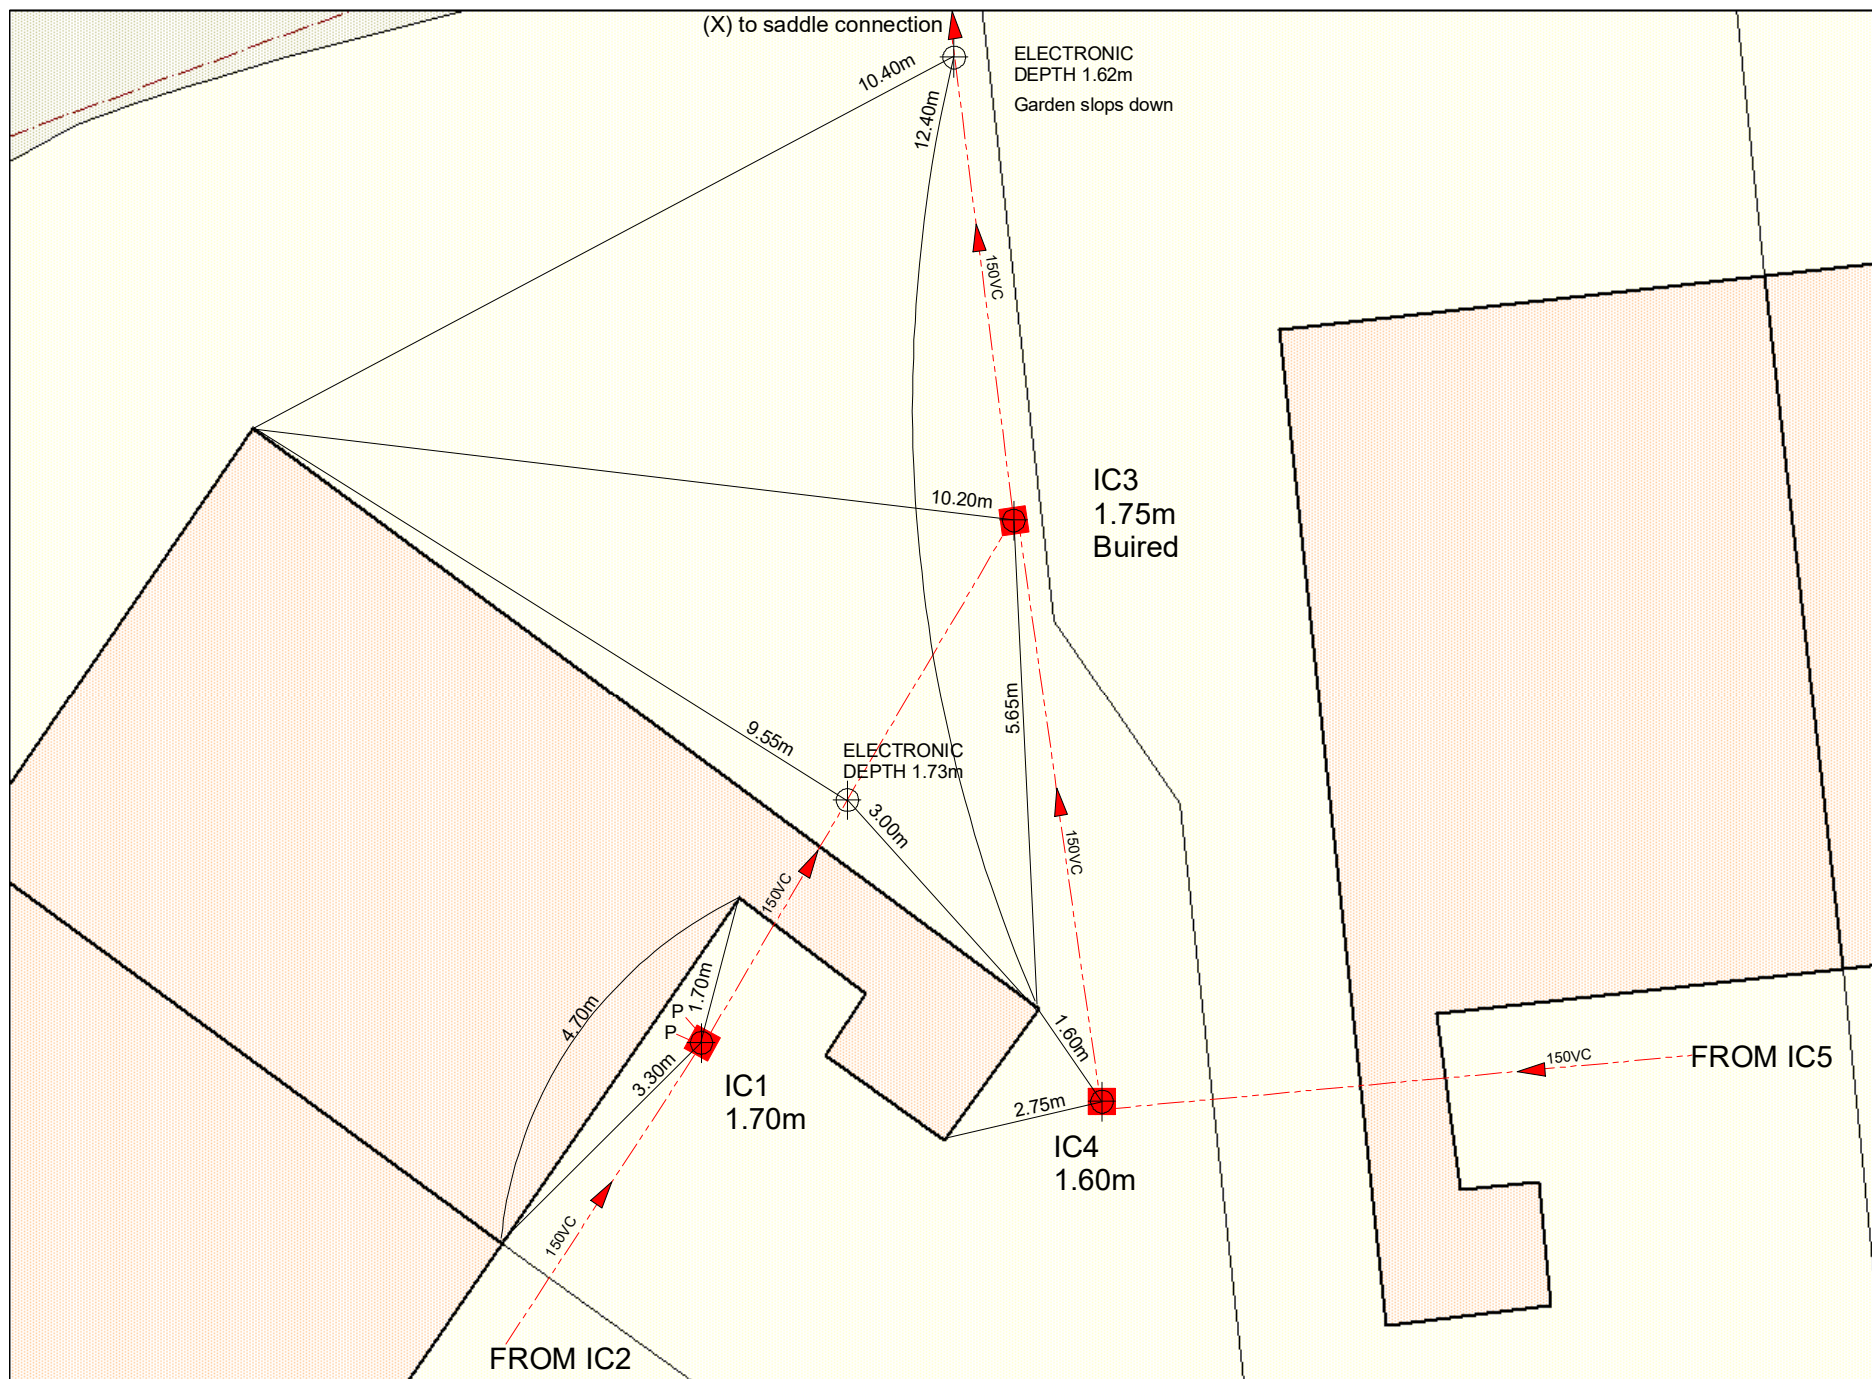

-  foul water manhole with flow direction
-  soil pipe
-  foul gully
-  surface water mh with flow direction
-  rwp
-  rainwater gully
-  svp
-  sp
-  wc
-  fg
-  rg
-  rwp
-  re
-  Points traced electronically

InSewer Surveys
16a Revenge Road
Chatham
Kent

ME5 8UD
 Tel: 01634 861 768
 Tel: 01634 201 376
 www.insewer.co.uk



Project Name and Address

57 St Johns Road
Havant
Hampshire
PO9 3TR

Drainage Survey

Project
007147

Date
03/03/2021

Scale
Not to scale



Disclaimer

Detail shown on this plan is for reference only.

The positions of the pipes have been traced electronically and their route and location are believed to be correct.

InSewer Surveys accept no responsibility in the event of inaccuracy.

Before mechanical plant is used the actual position and route of the drainage system should be verified on site.