

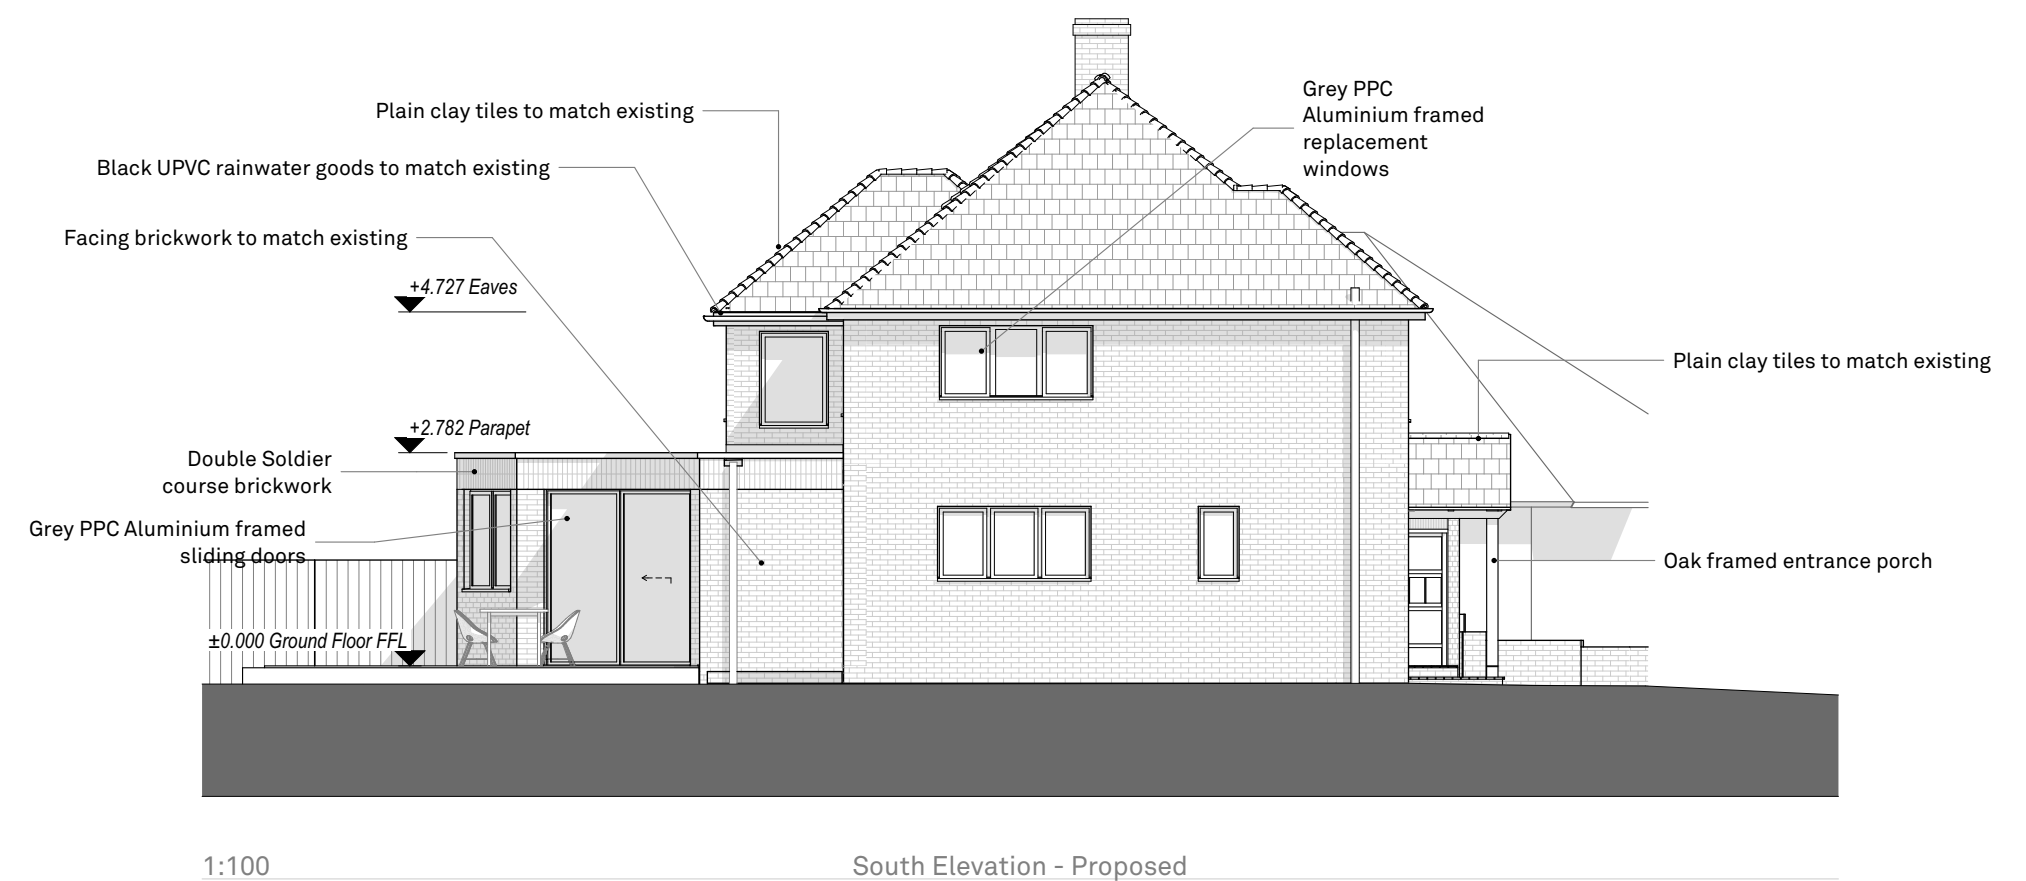
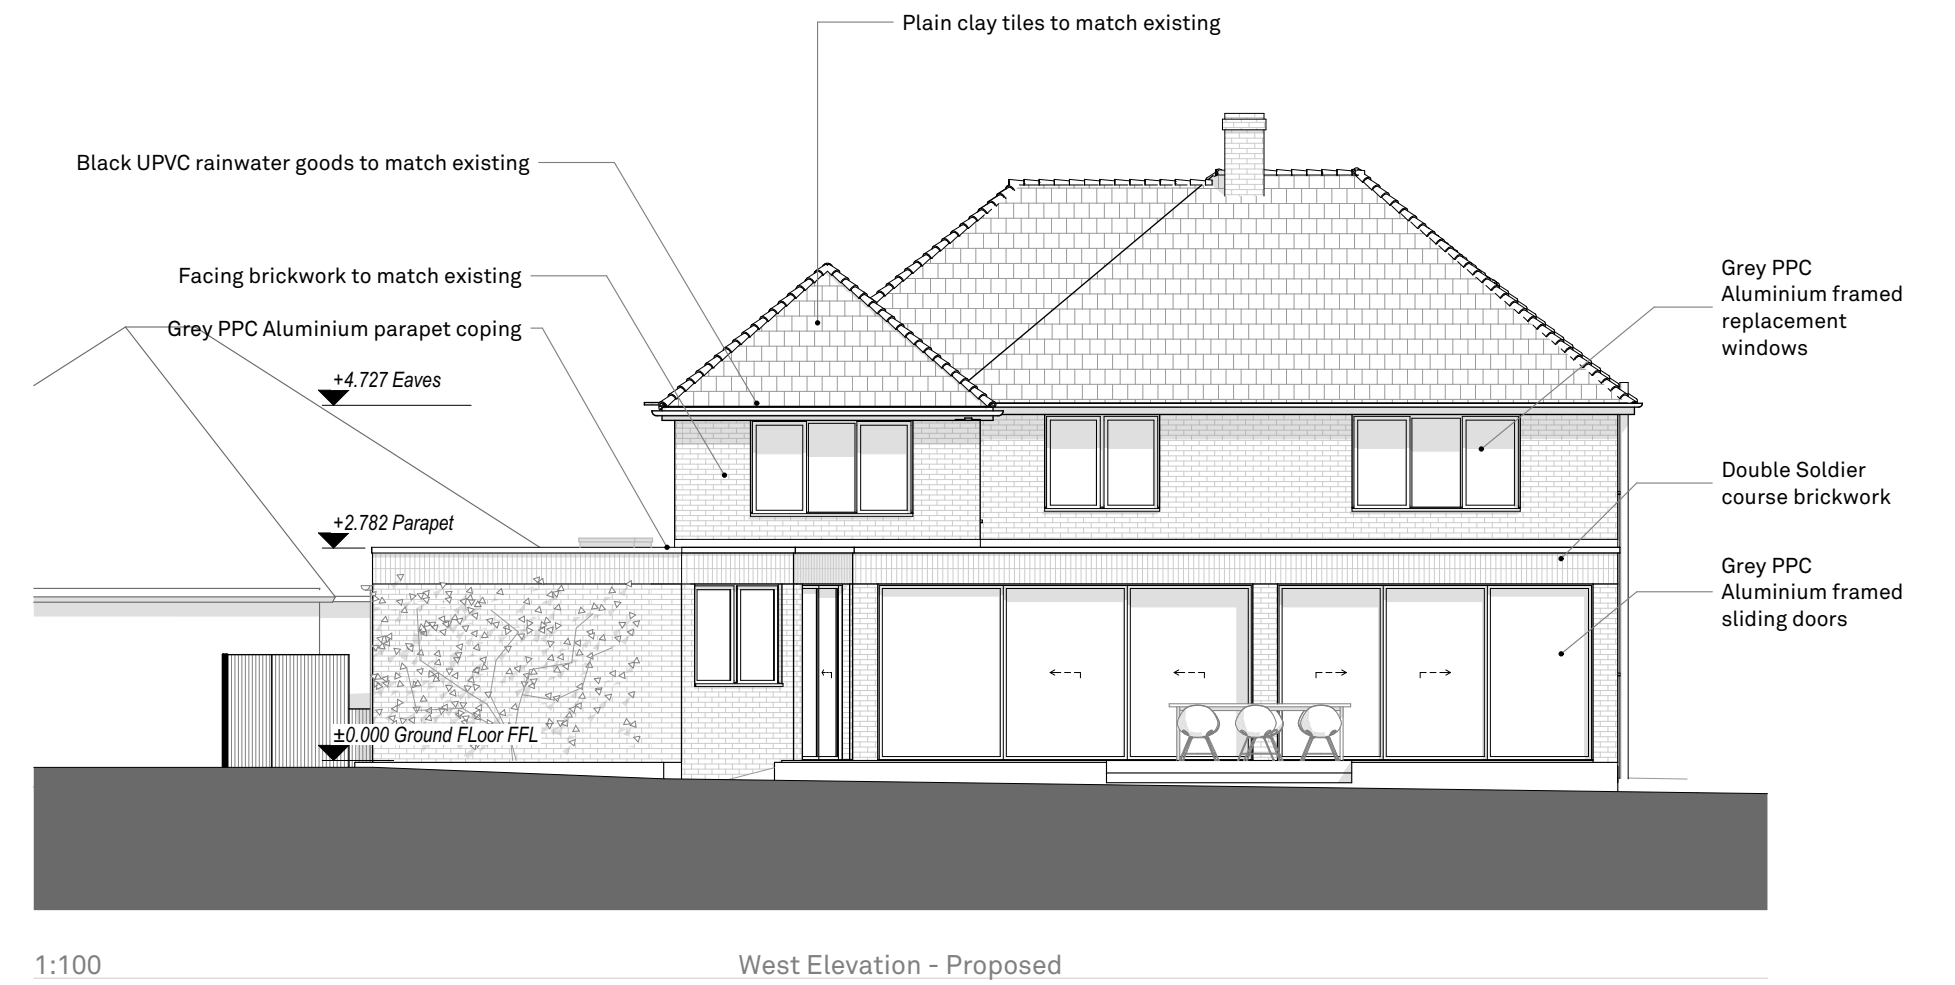


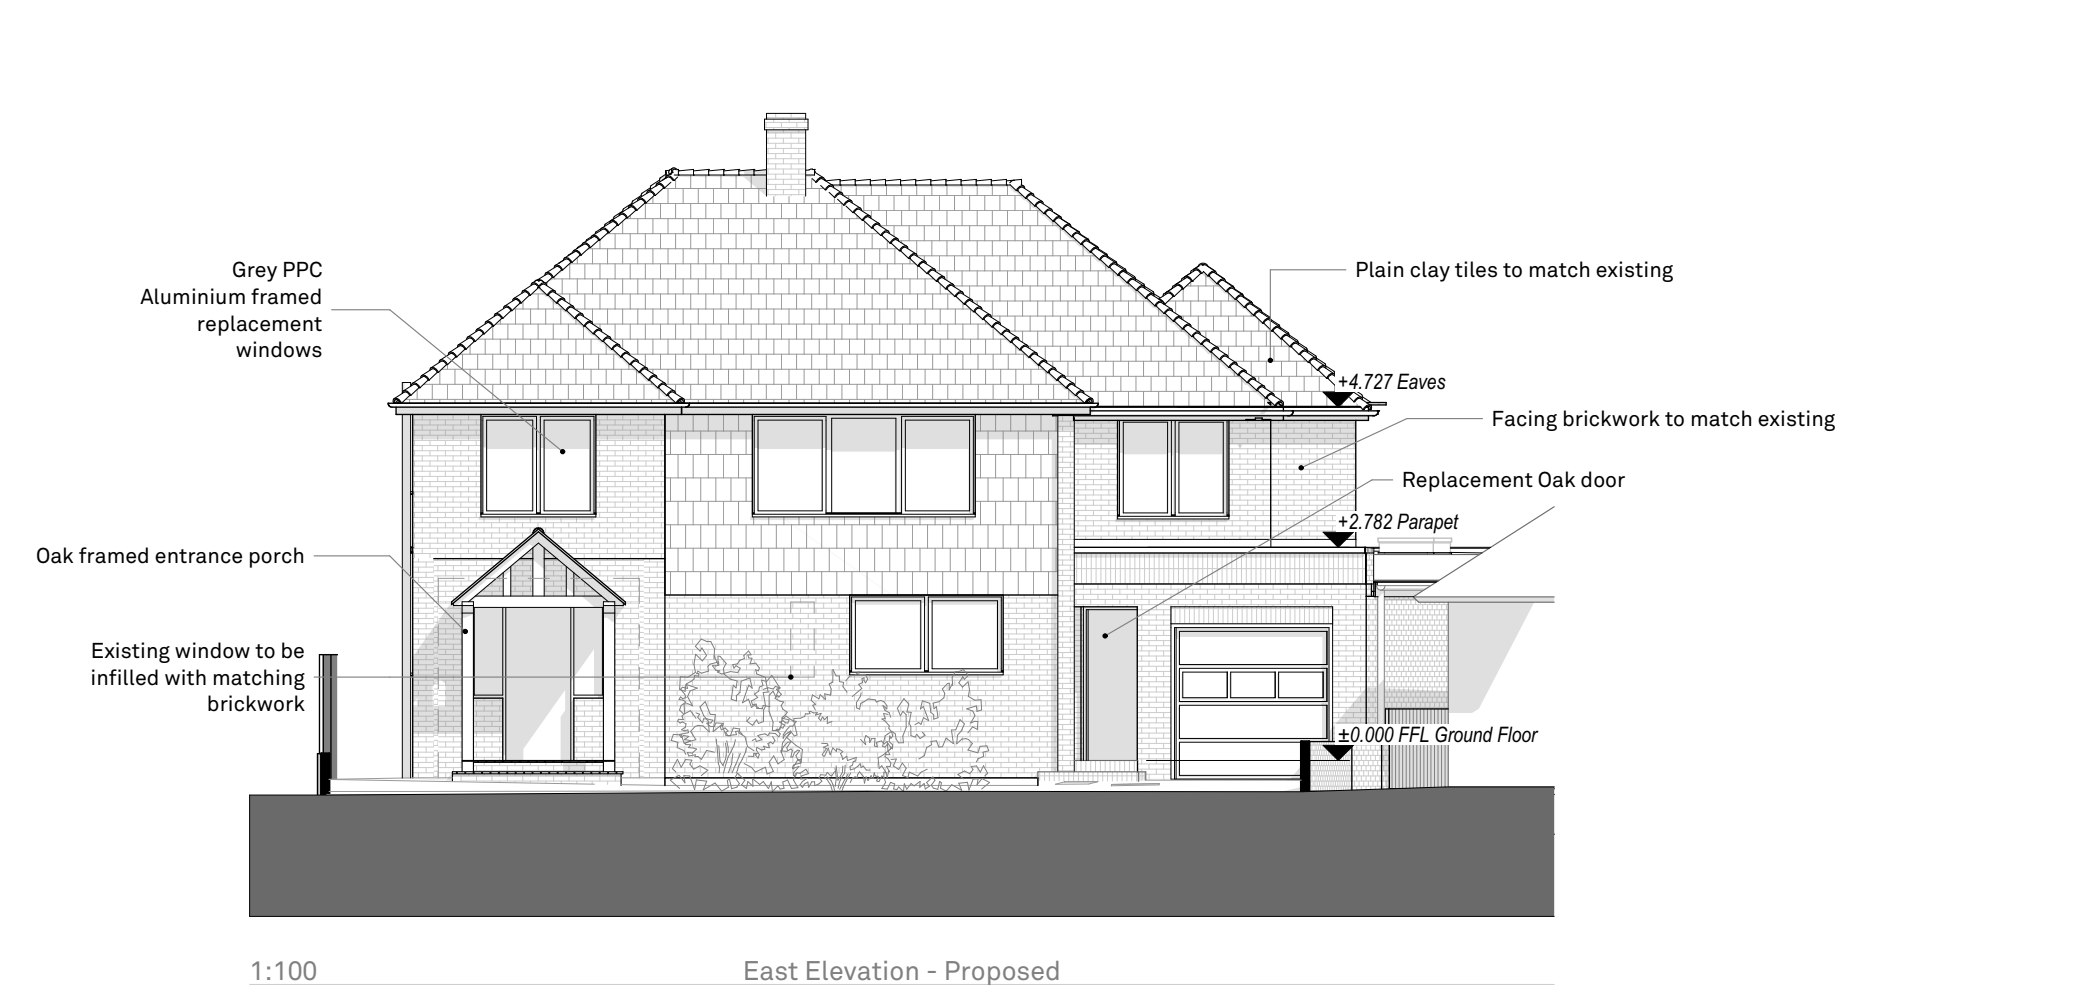

rev.	date	changes description	status	issued by
P04	24/03/2021		S0	
P03	19/06/2020		S0	
P02	16/06/2020		S0	

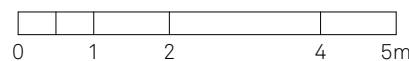

RE-FORMAT

this drawing is the copyright of Re-Format LLP and may not be copied, altered or reproduced in any way or passed to a third party without written authority. All dimensions subject to site survey and site verification. Do not scale for construction ©

www.re-format.co.uk
mail@re-format.co.uk
+44 (0)1730 778778

drawn by
AS

date created
May 2020

checked by
AS

scale at A2
1:100

project title
1 Valetta Park
document title
Elevations - Proposed

project	originator	volume	level	type	role	number
20015	RFT	00	ZZ	DR	A	0301
status	suitability description	revision				
S0	Work In Progress	P04				