


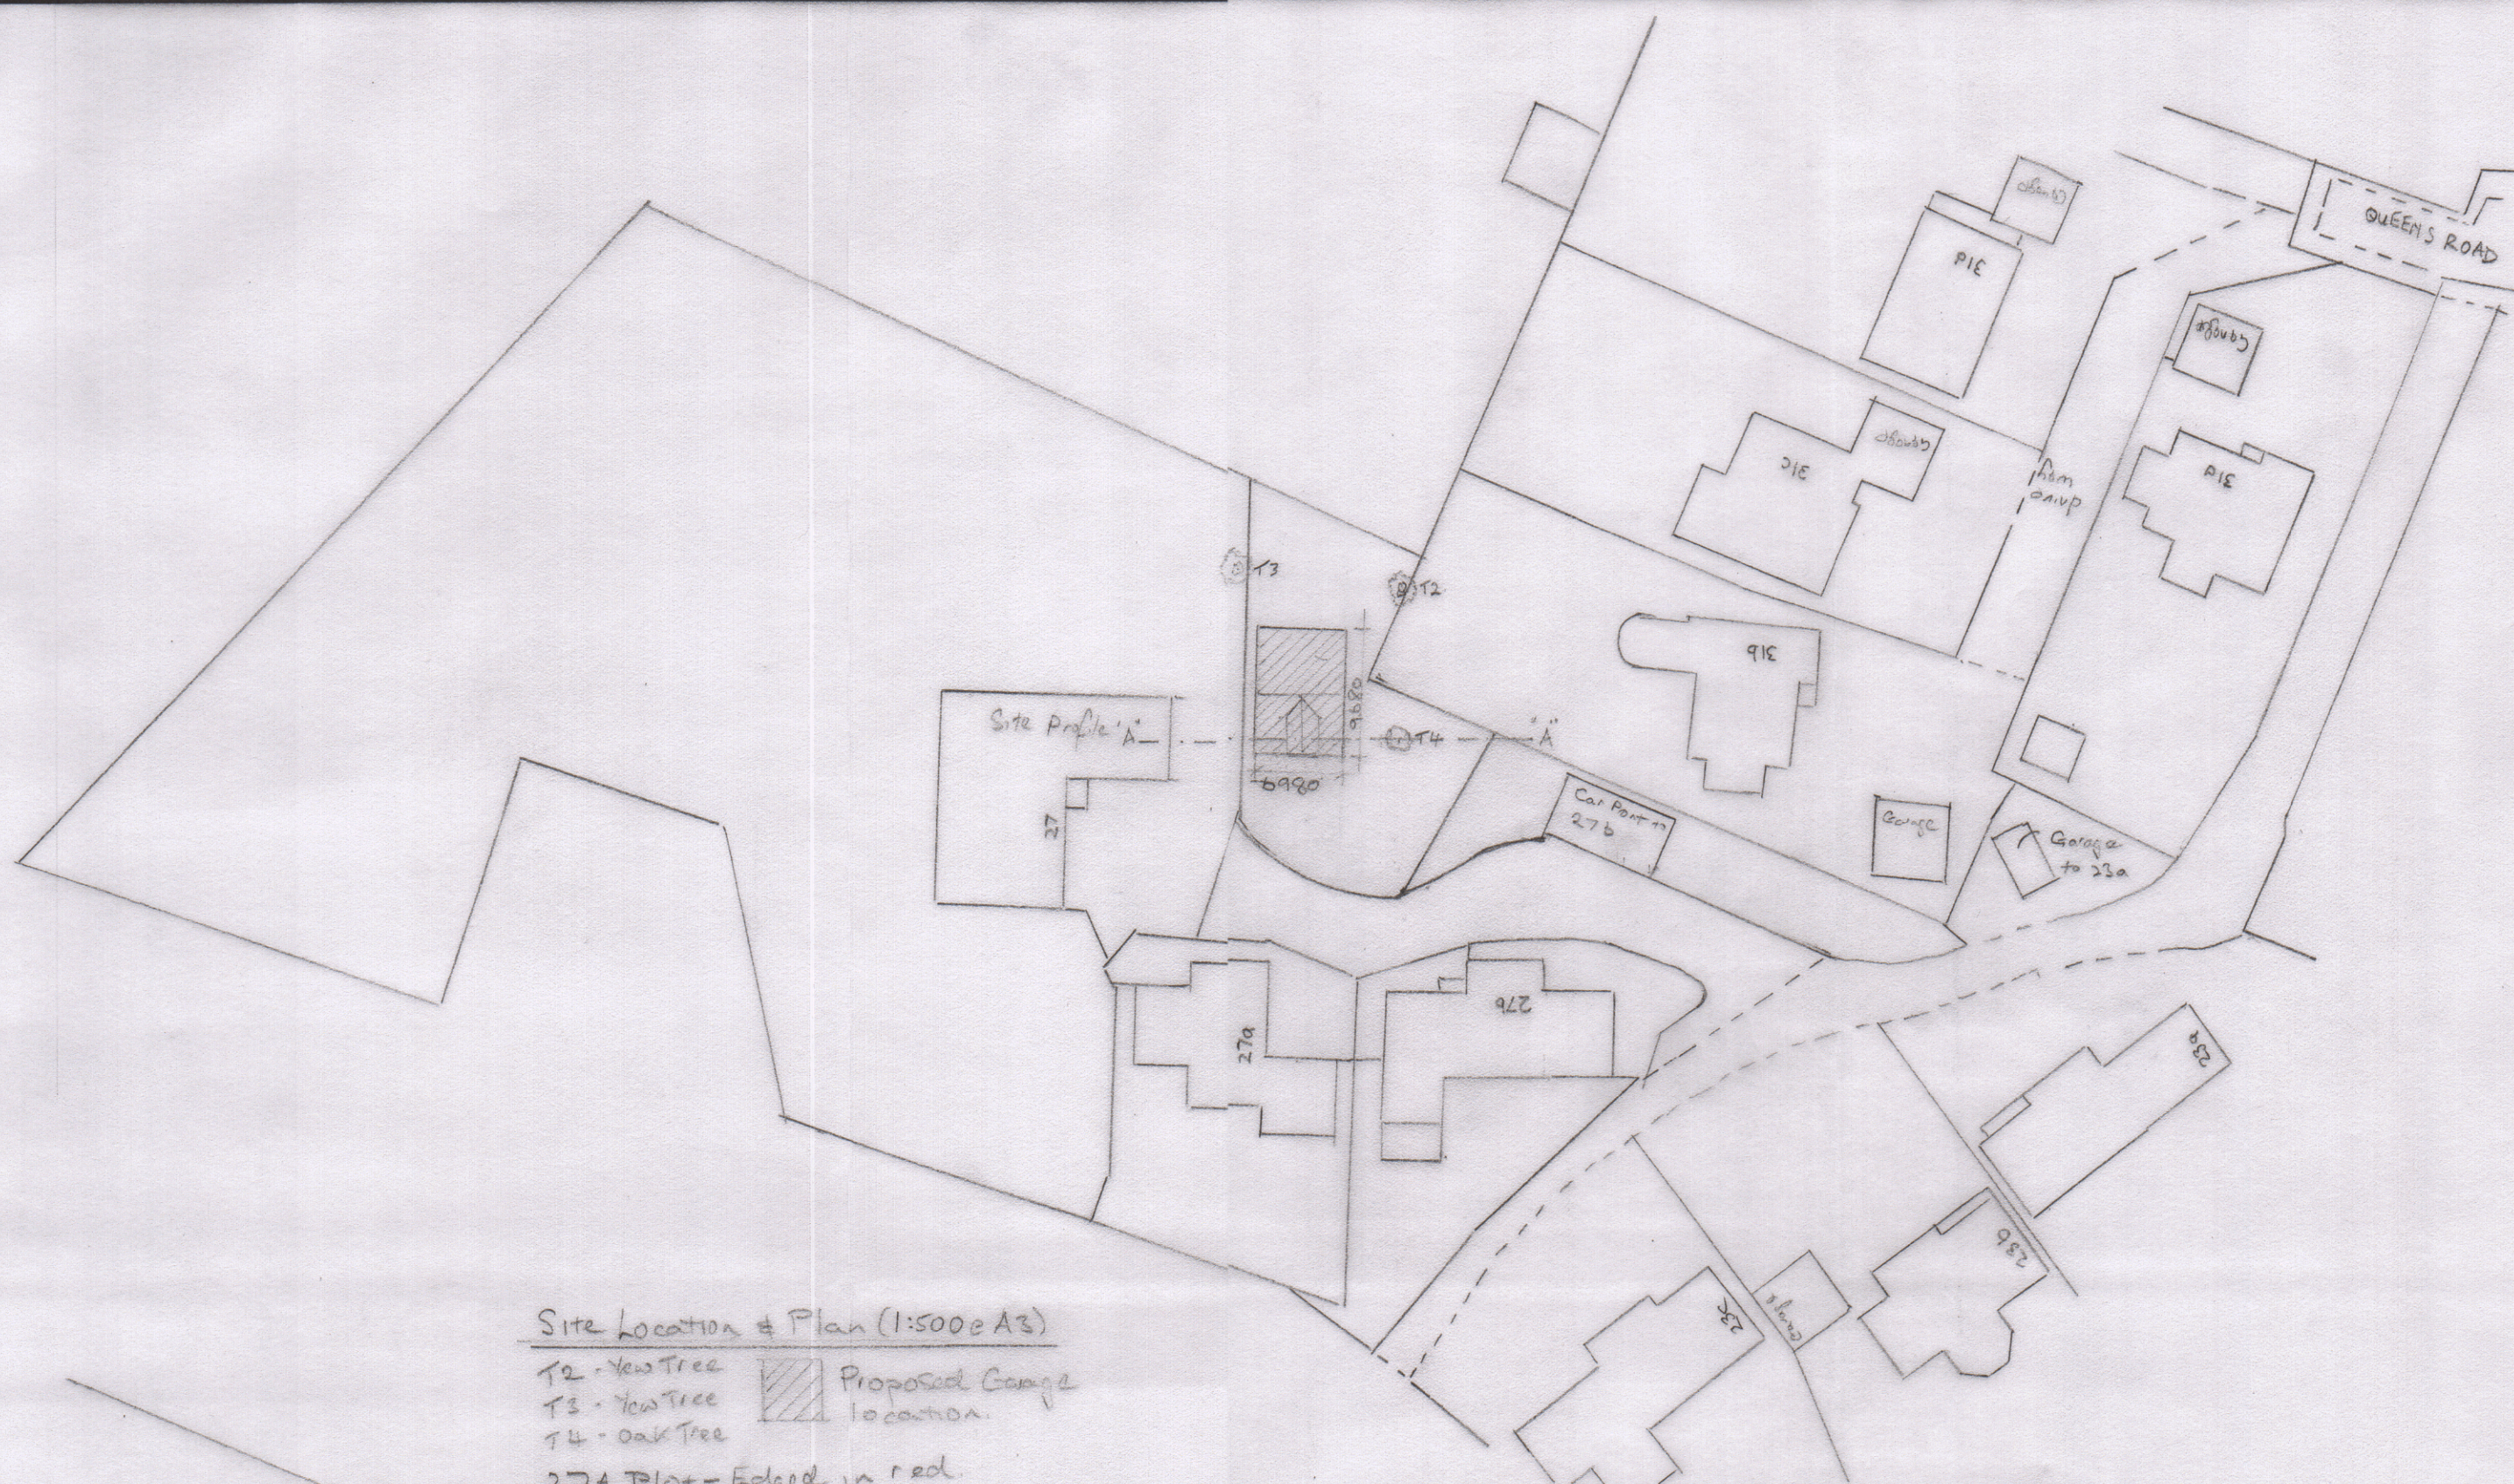

Site Location Plan (1:500 @ A3)


T2 - Yew Tree
 T3 - Yew Tree
 T4 - Oak Tree
 27A Plot - Edged in red
 Proposed Garage location

No 27
 Main Ridge height 8.800
 Lower Ridge height 7.200

Site Profile A-A Heights against Datum


Datum 0.000 FFL Garage
 Floor Level 27A

Point	Location	Height against Datum	Main Ridge Height	Lower Ridge Height	Lower Ridge Height
1	Garage 27 FFL	-1.499	8.800	7.301	7.200
2	A-A	-1.163			
3	A-A	-1.033			
4	A-A	-0.798			
5	A-A	-0.546			
6	A-A	-0.473			
7	A-A	-0.433			
8	A-A	-0.238			
9	A-A	+0.102			
10	A-A	+0.117			
11	A-A	-0.052			
12	A-A	-0.167			
13	A-A	-0.242			
14	A-A	-0.242			
15	Garage 27A	0.000	7.200	7.200	
16	Garage 27B	+0.924	7.200	8.134	
17	Front Plot 27A	-0.207			
18	Front Plot 27A	-0.578			
19	New Garage	-0.548	6.400	5.852	

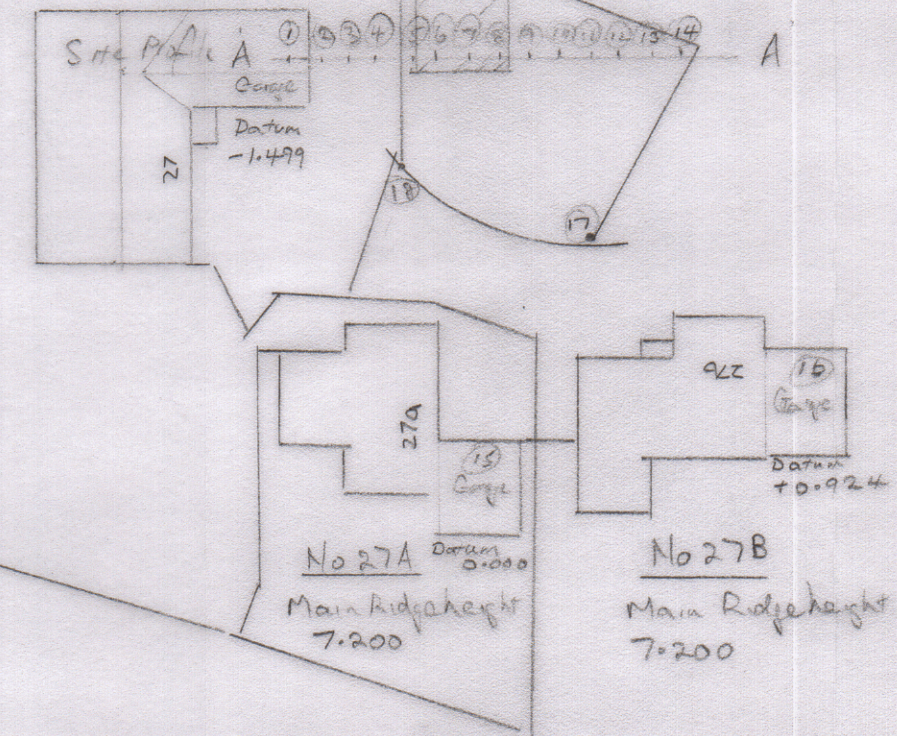

No 27A
 Main Ridge height 7.200
 No 27B
 Main Ridge height 7.200

NOTES:
 All dimensions must be checked on site and not scaled from this drawing.

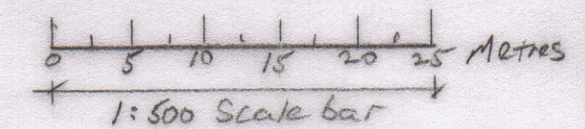

©copyright
 Notes:
 Copyright owned by Martin John Norris
 This drawing has been prepared for the purpose of Planning and Building Regulations approval, and should not be used for any other purpose.
 All dimensions to be checked on site and any discrepancies referred to Martin Norris.
 Written dimensions are to be used in preference to scaled dimensions.
 This drawing is the property of Martin Norris and must not be reproduced, in part, or whole, or deviated from without permission from Martin Norris.
 It is essential that prior to commencement and during construction works the contractor reviews the drawings, specifications and engineering support information and any other relevant and referred information as a whole and complete project, to be constructed in compliance with the Building Regulations and approved Planning drawings and information, any discrepancies found or concerns are to be raised.

Client
 Mr & Mrs Norris

Job Title
 Double Garage with Room Over
 27A Queens Road
 Waterlooville
 PO7 7SB

Drawing Title
 Site Location Plan
 and
 Site Profile / Gradient Table

WANT BOROUGH COUNCIL
 08 NOV 2021
 RECEIVED

Scale 1:500 @ A3
 Measurements in Metres
 Date 10/4/21 Drawn by MJSN
 Drg No. MJSN/MJSN/2021/2 Rev.