




HAVANT DISTRICT COUNCIL
11 JAN 2022
RECEIVED

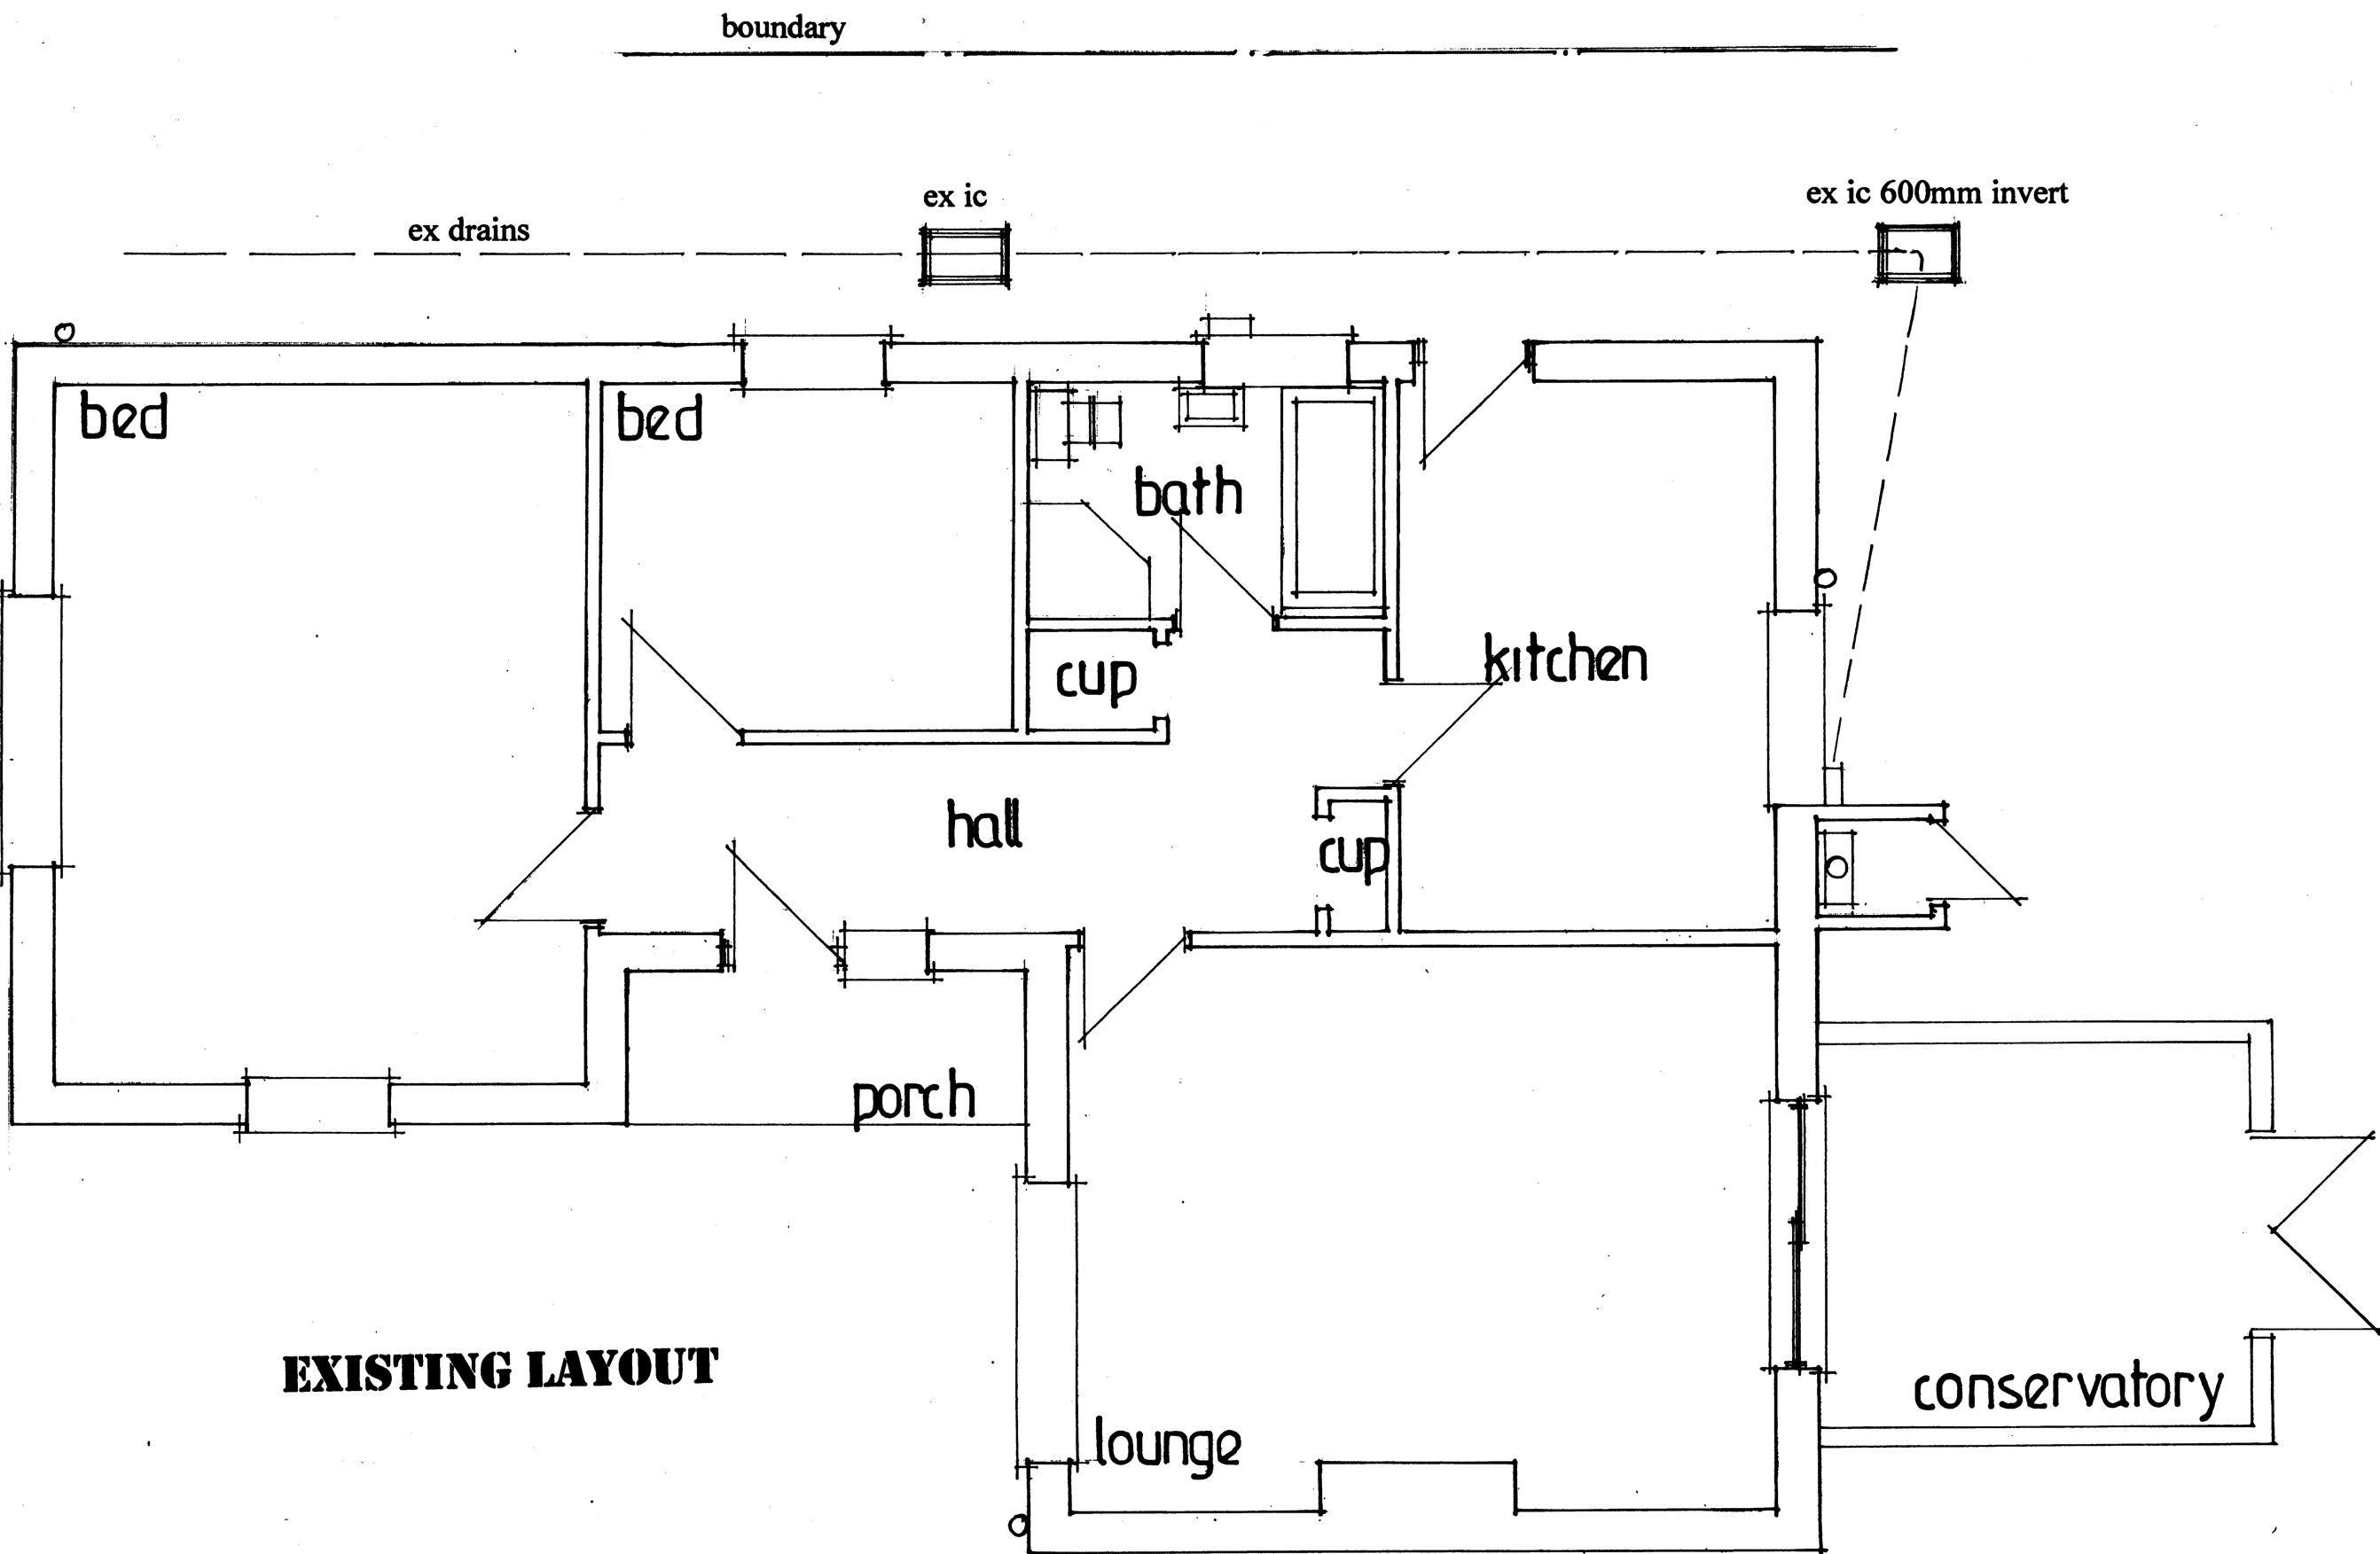

EXISTING LAYOUT

PROPOSED SINGLE STOREY REAR ADDITION.
4, HARBOUR ROAD, HAYLING ISLAND, HANTS.
FOR MR & MRS B. SEYMOUR.

date Jan 22
scale 1:50

PETER J. WALKER
ISLAND DESIGN
182 SEAFRONT, HAYLING ISLAND, HANTS
PO11 9AN
TEL: 02392467571