
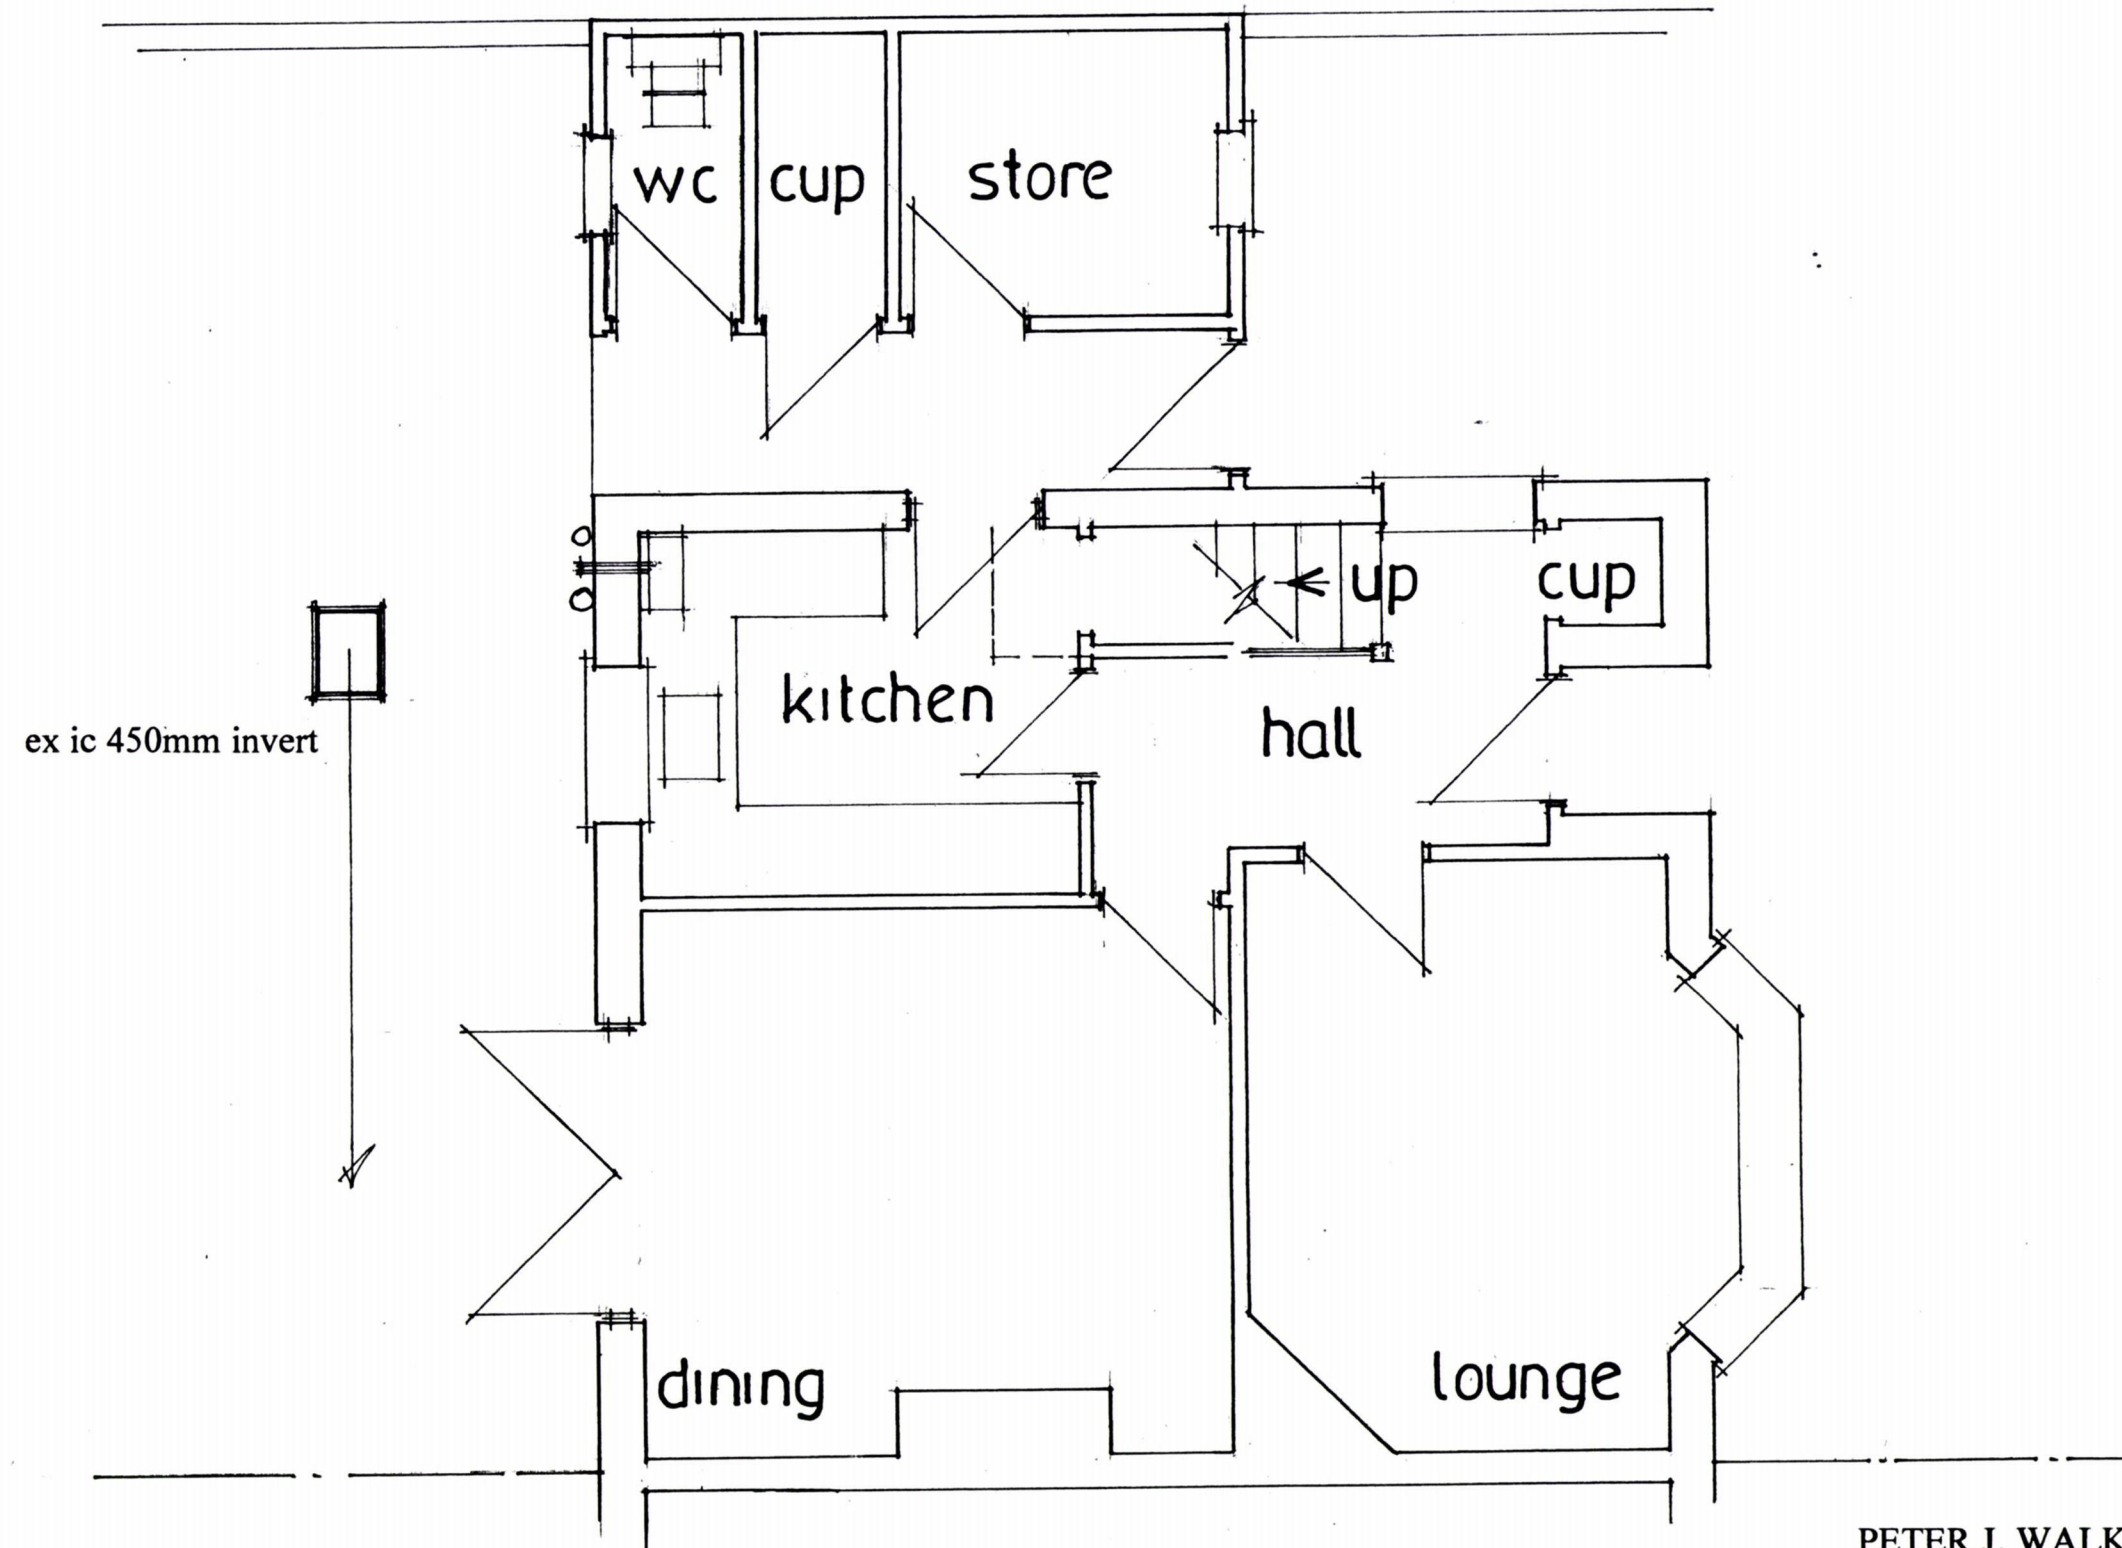


**PROPOSED SIDE & REAR ADDITIONS.
75, KINGS ROAD, HAYLING ISLAND, HANTS.
FOR MR & MRS T. COWENS.**

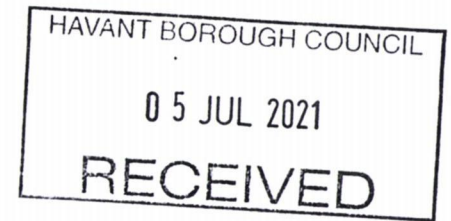

REVISED SCHEME

date june 21
scale 1:50

EXISTING GROUND FLOOR

PETER J. WALKER
ISLAND DESIGN
182 SEAFRONT, HAYLING ISLAND, HANTS
PO11 9AN
TEL: 02392467571