
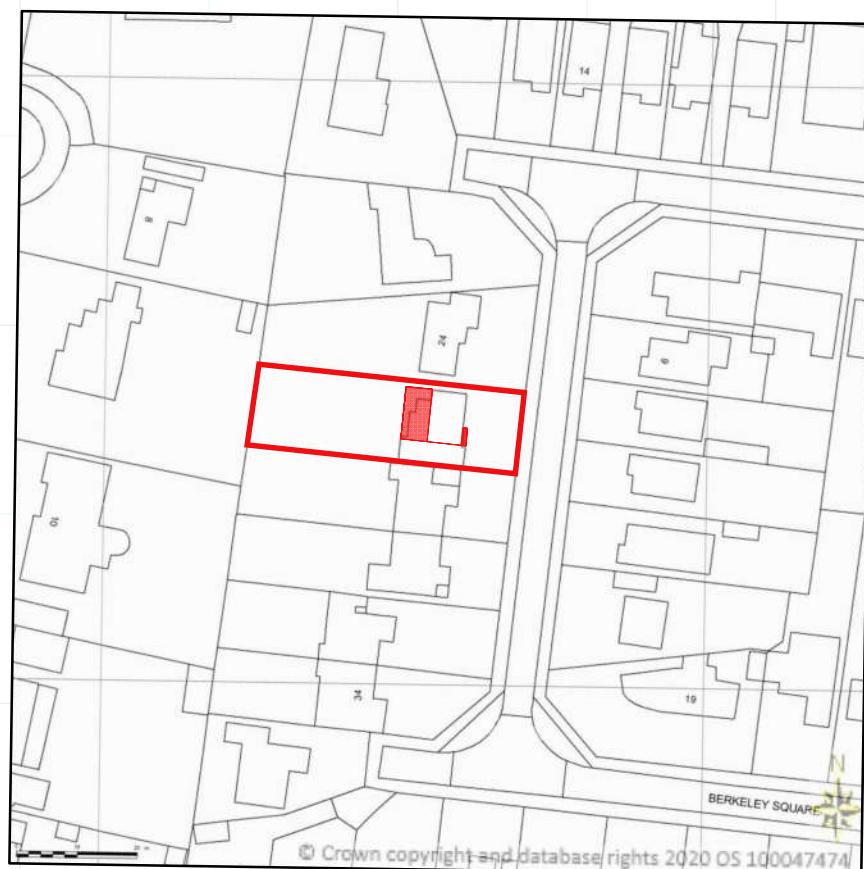



26 BERKELEY SQ
WARBLINGTON
HAVANT
PO9 5PW

PLANNING APPLICATION:
DOUBLE STOREY REAR,
WITH SINGLE STOREY
FRONT EXTENSION.
SCALE 1:100/200/1250

DATE:
3/3/21
rev DATE:
19/5/21

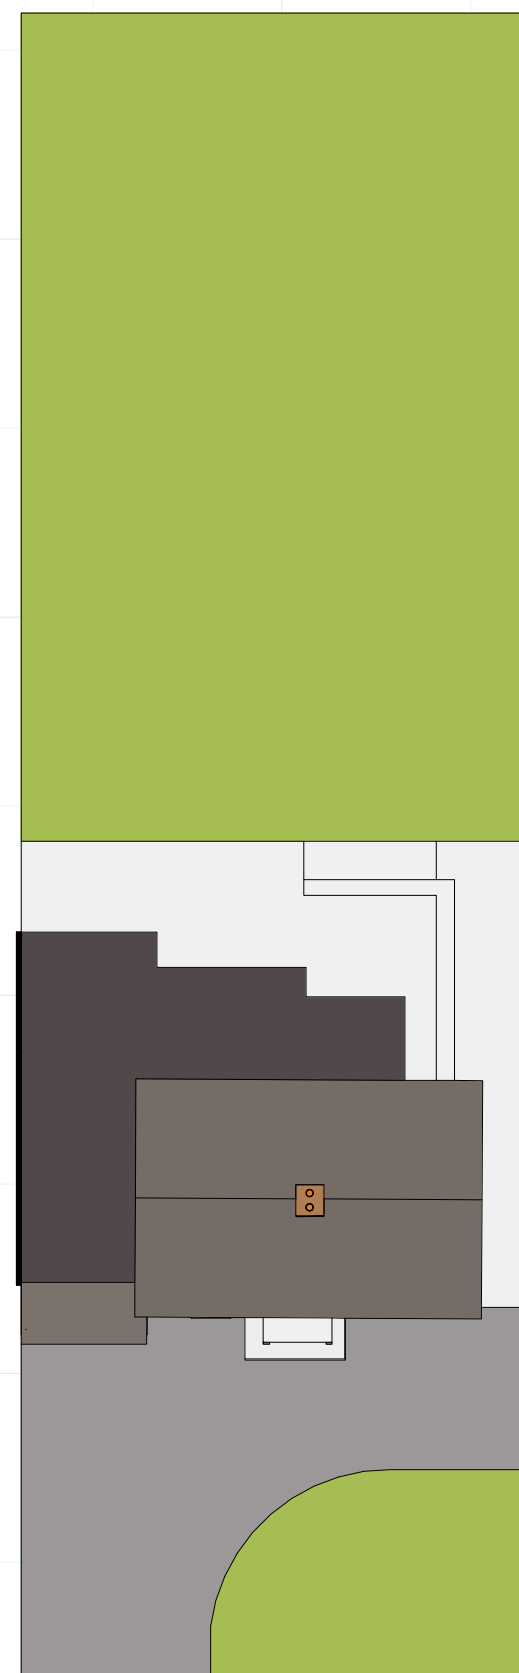

EXISTING BLOCK PLAN
SCALE 1:200

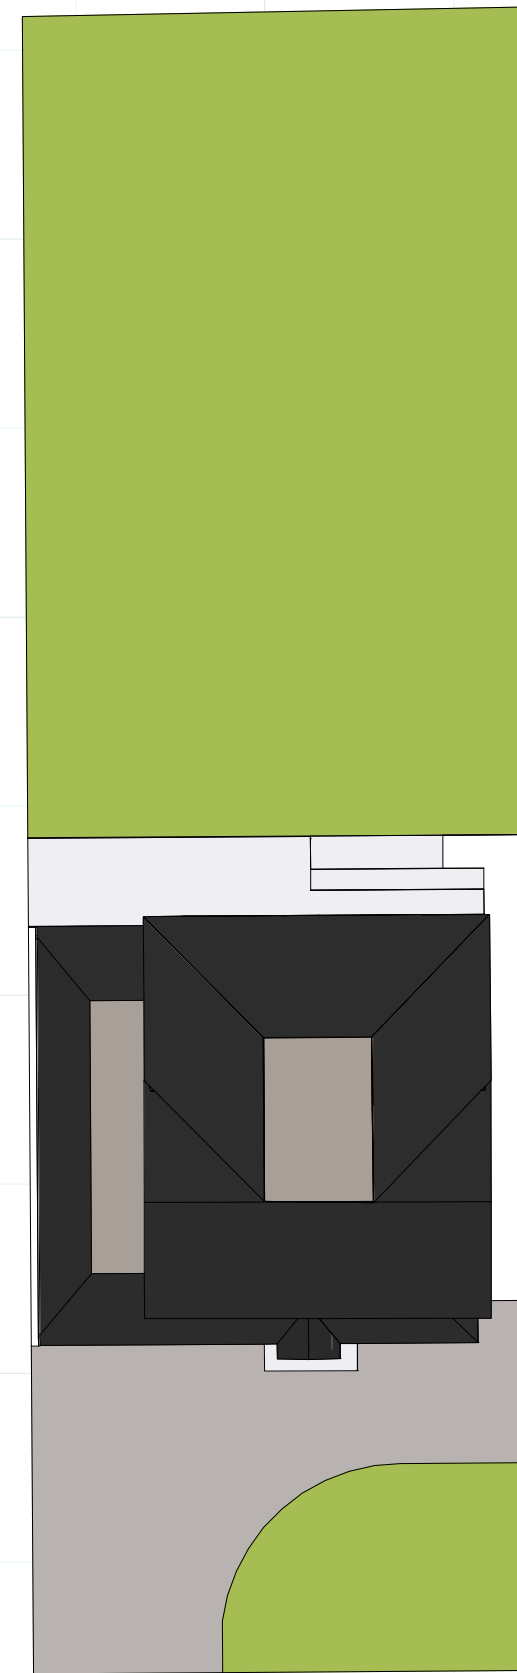

PROPOSED BLOCK PLAN
SCALE 1:200

