




PHYSICAL SCALE IN METERS @ 1:100

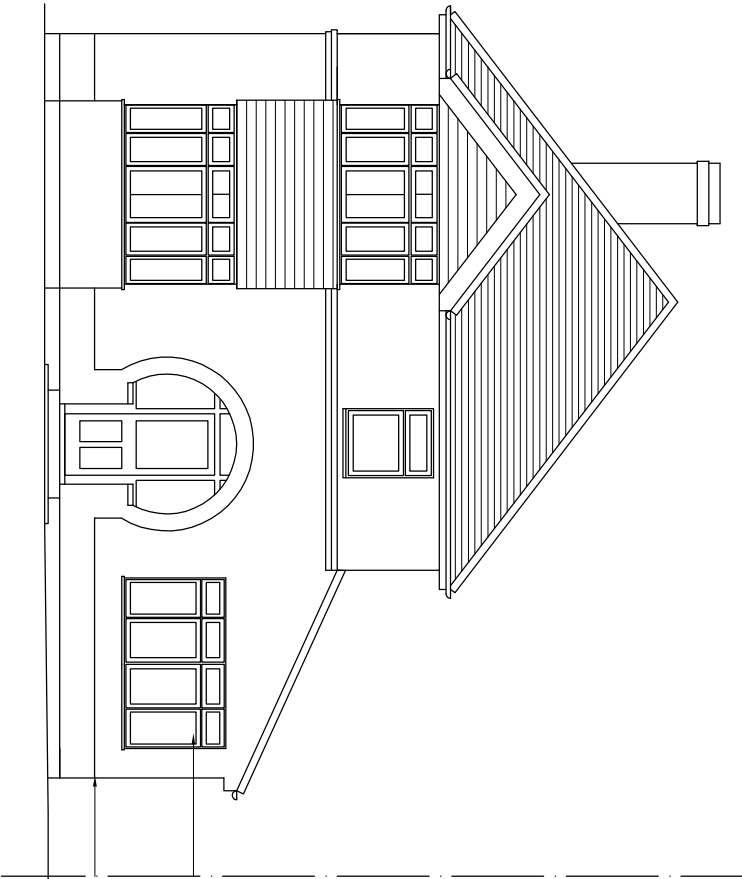


Proposed East

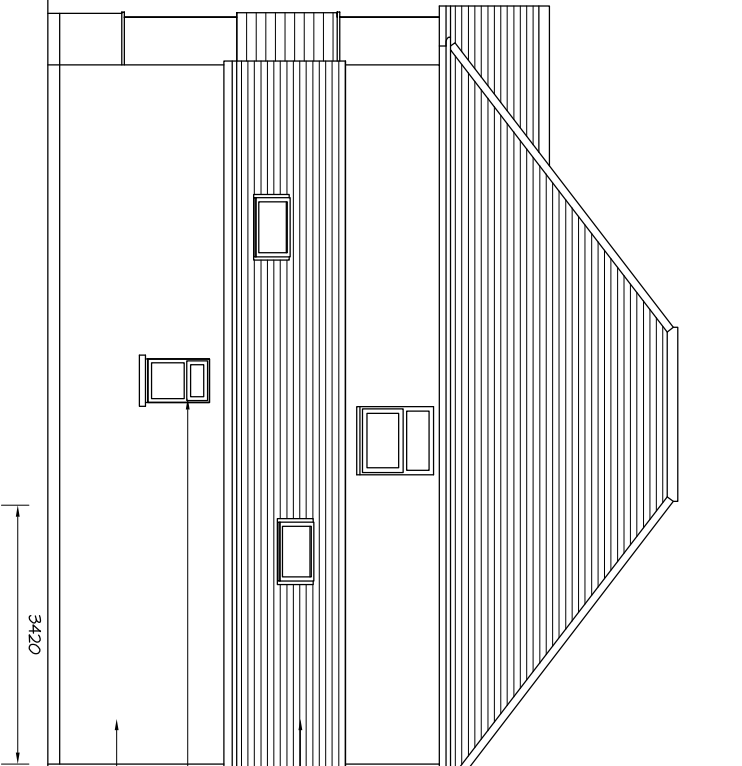


Proposed North

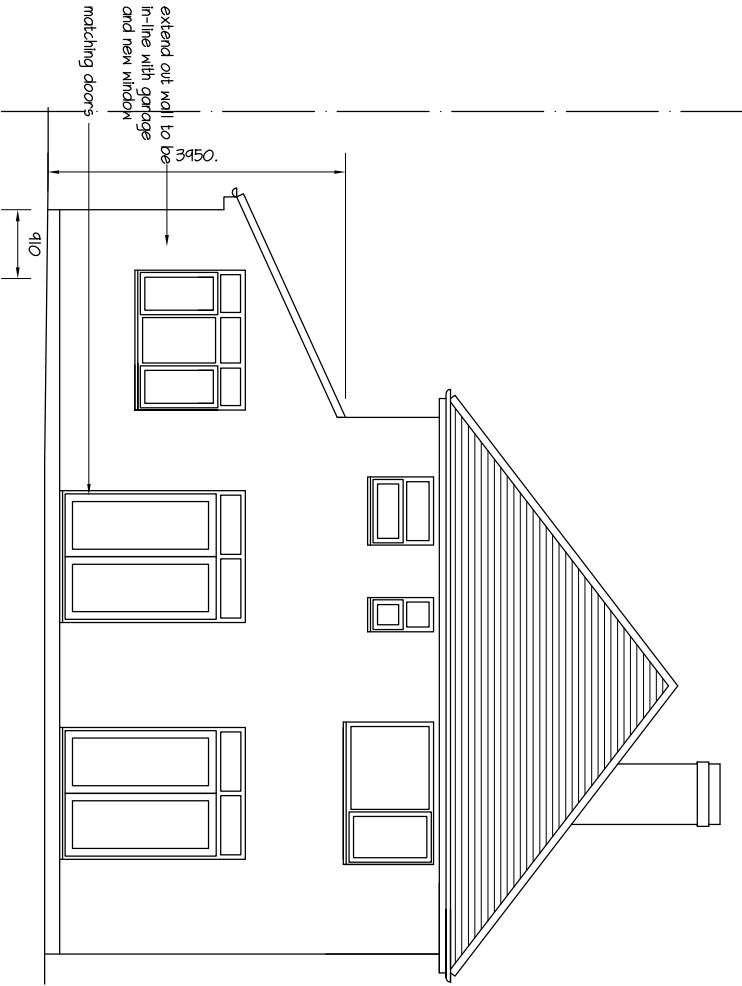


Proposed West

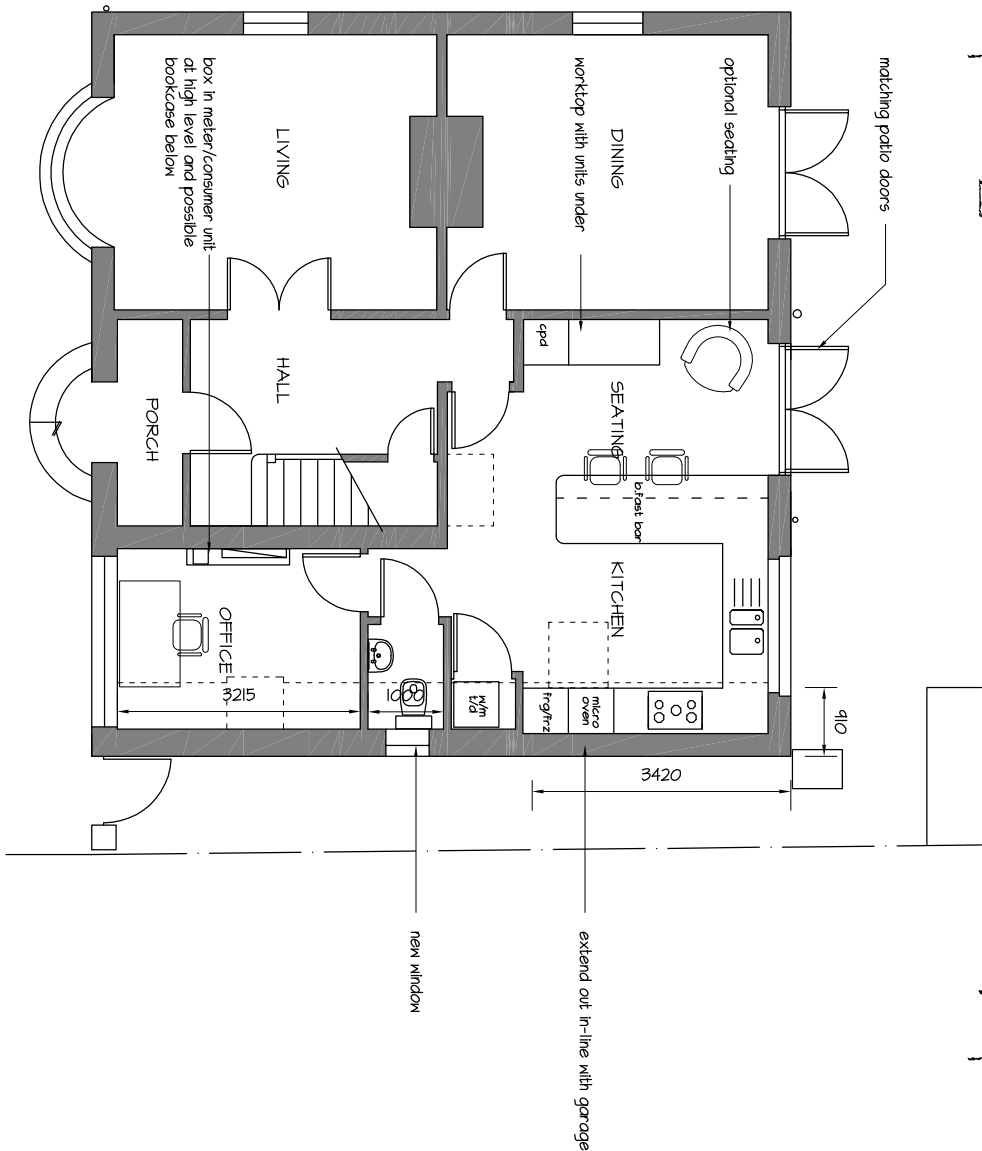

Proposed Ground

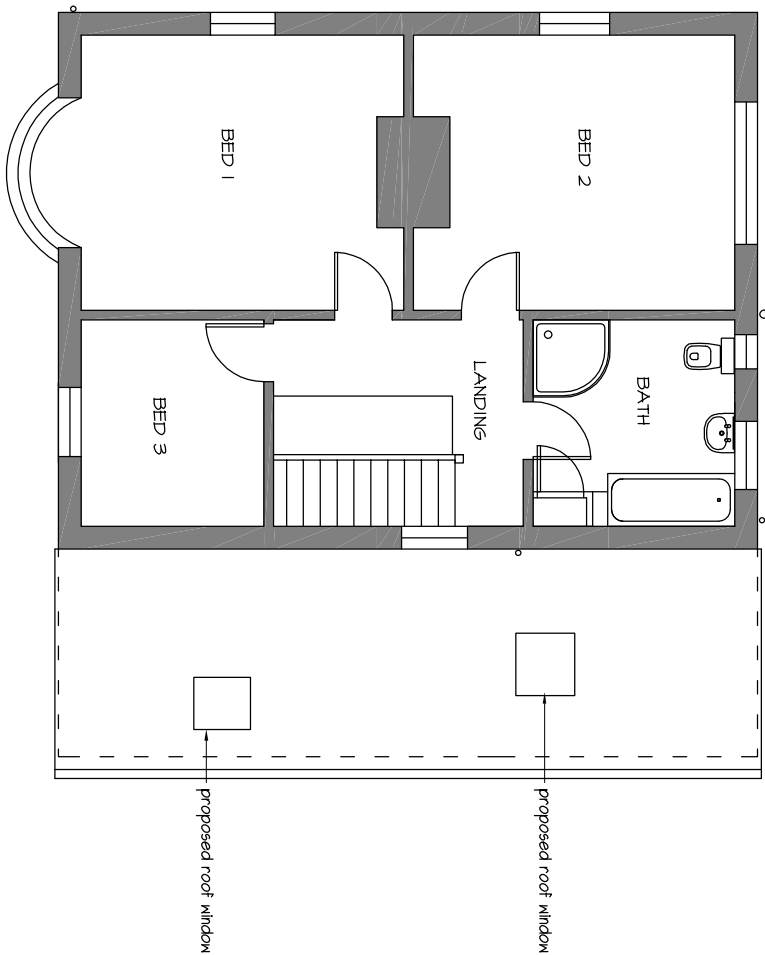

Proposed First

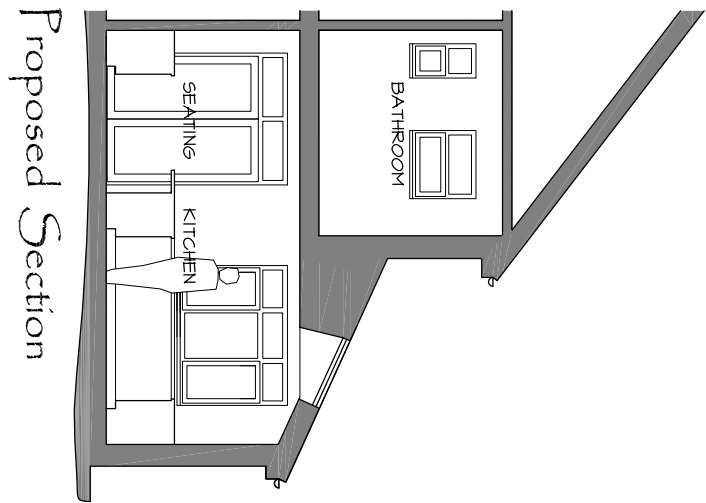

Proposed Section

NOTES:
This drawing has been produced solely for PLANNING/DESIGN.
Do not scale from this Drawing except for planning purposes.
Any drainage shown is presumed and to be checked on site before commencement of works.
This drawing is the copyright of MF Designs Ltd.

mf designs ltd

Chartered Architects



36 Grove Road • Havant • Hampshire • PO9 1AR
Director: Martin Farrer RIBA • Co Registration No.4507379

t/f 02392 470967
e admin@mfdesigns.org.uk

Date: March 2021 Job No: 3267
Scale: 1:100 Dwg No: P_01

GARAGE CONVERSION & EXTENSION - 6 Bound Lane, Hayling Island. PO11 9HU