


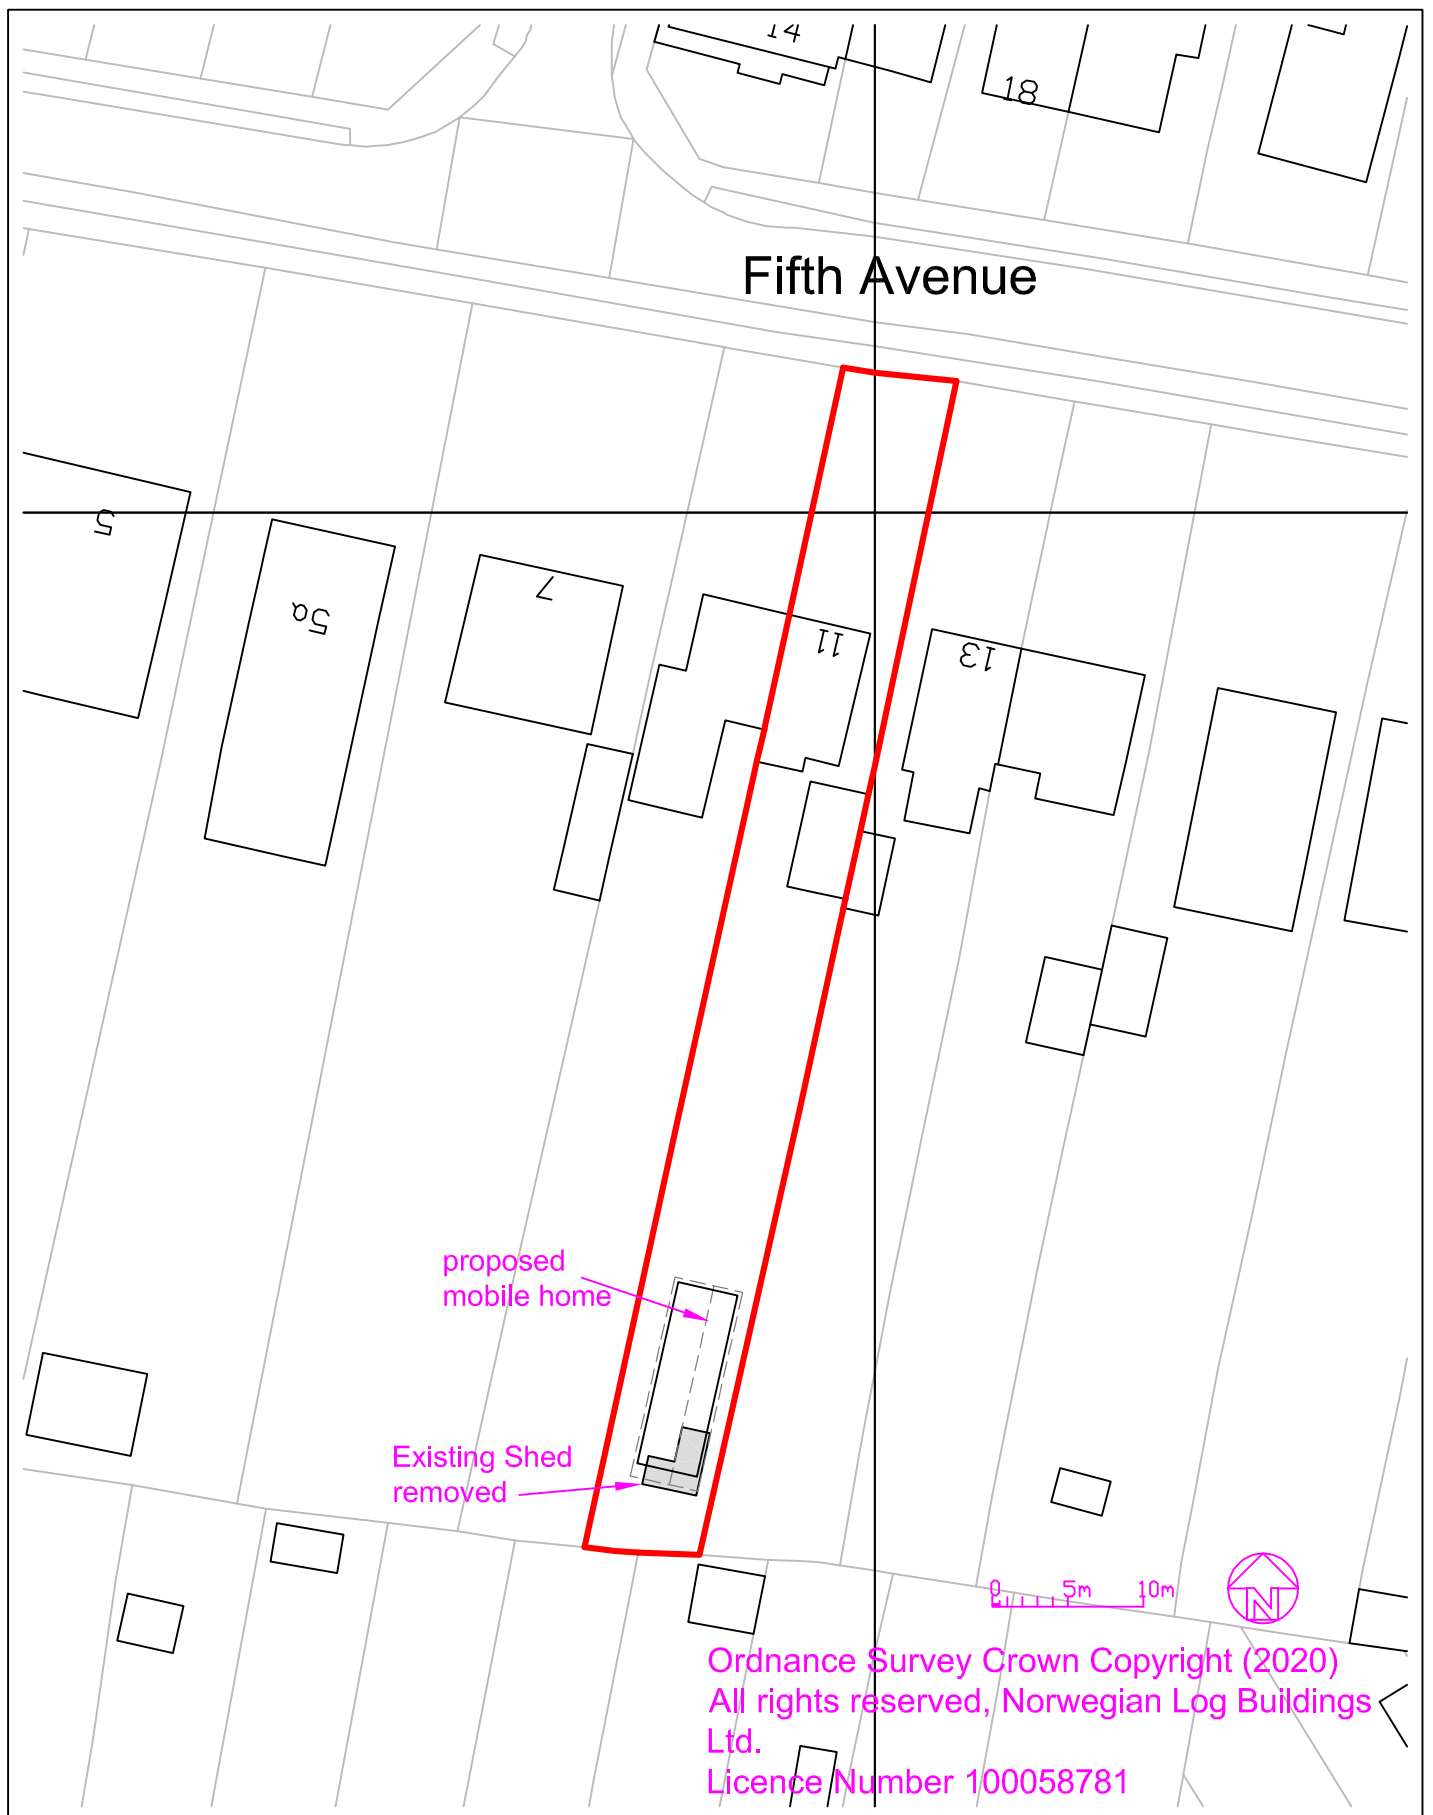

NorwegianLog BUILDINGS FOR LIFE Norwegian Log Buildings Limited 230 London Road Reading RG6 1AH 0118 966 9236 sales@norwegianlog.co.uk www.norwegianlog.co.uk			Drawing Title 11 Fifth Avenue, Havant PO9 2PL BLOCK PLAN		
			Scale	Drawn	Date
			1:500 @ A4	PF	09.04.2021
			Drg. No.		Rev.
Scale only for Planning purposes © Copyright.			22149-04		