



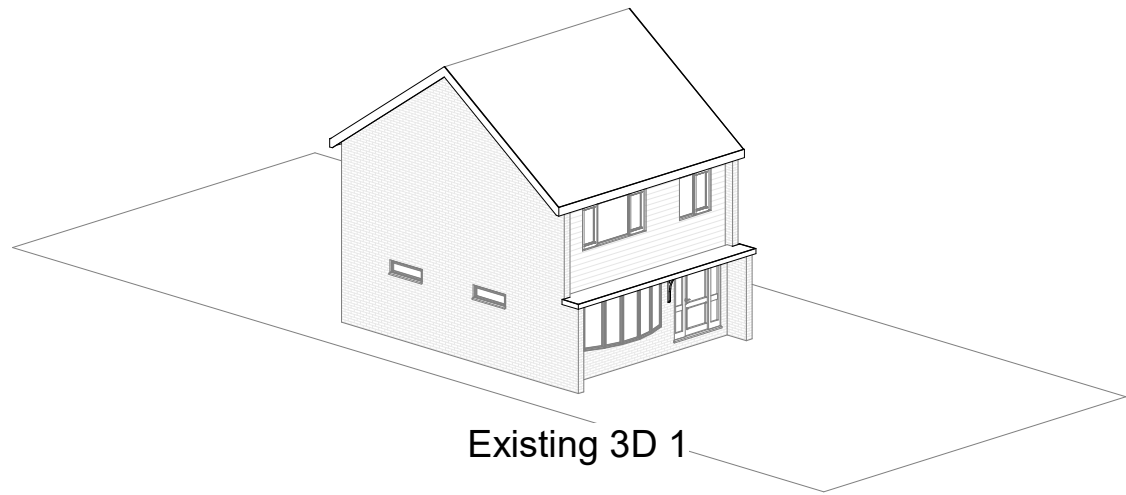

Existing 3D 1

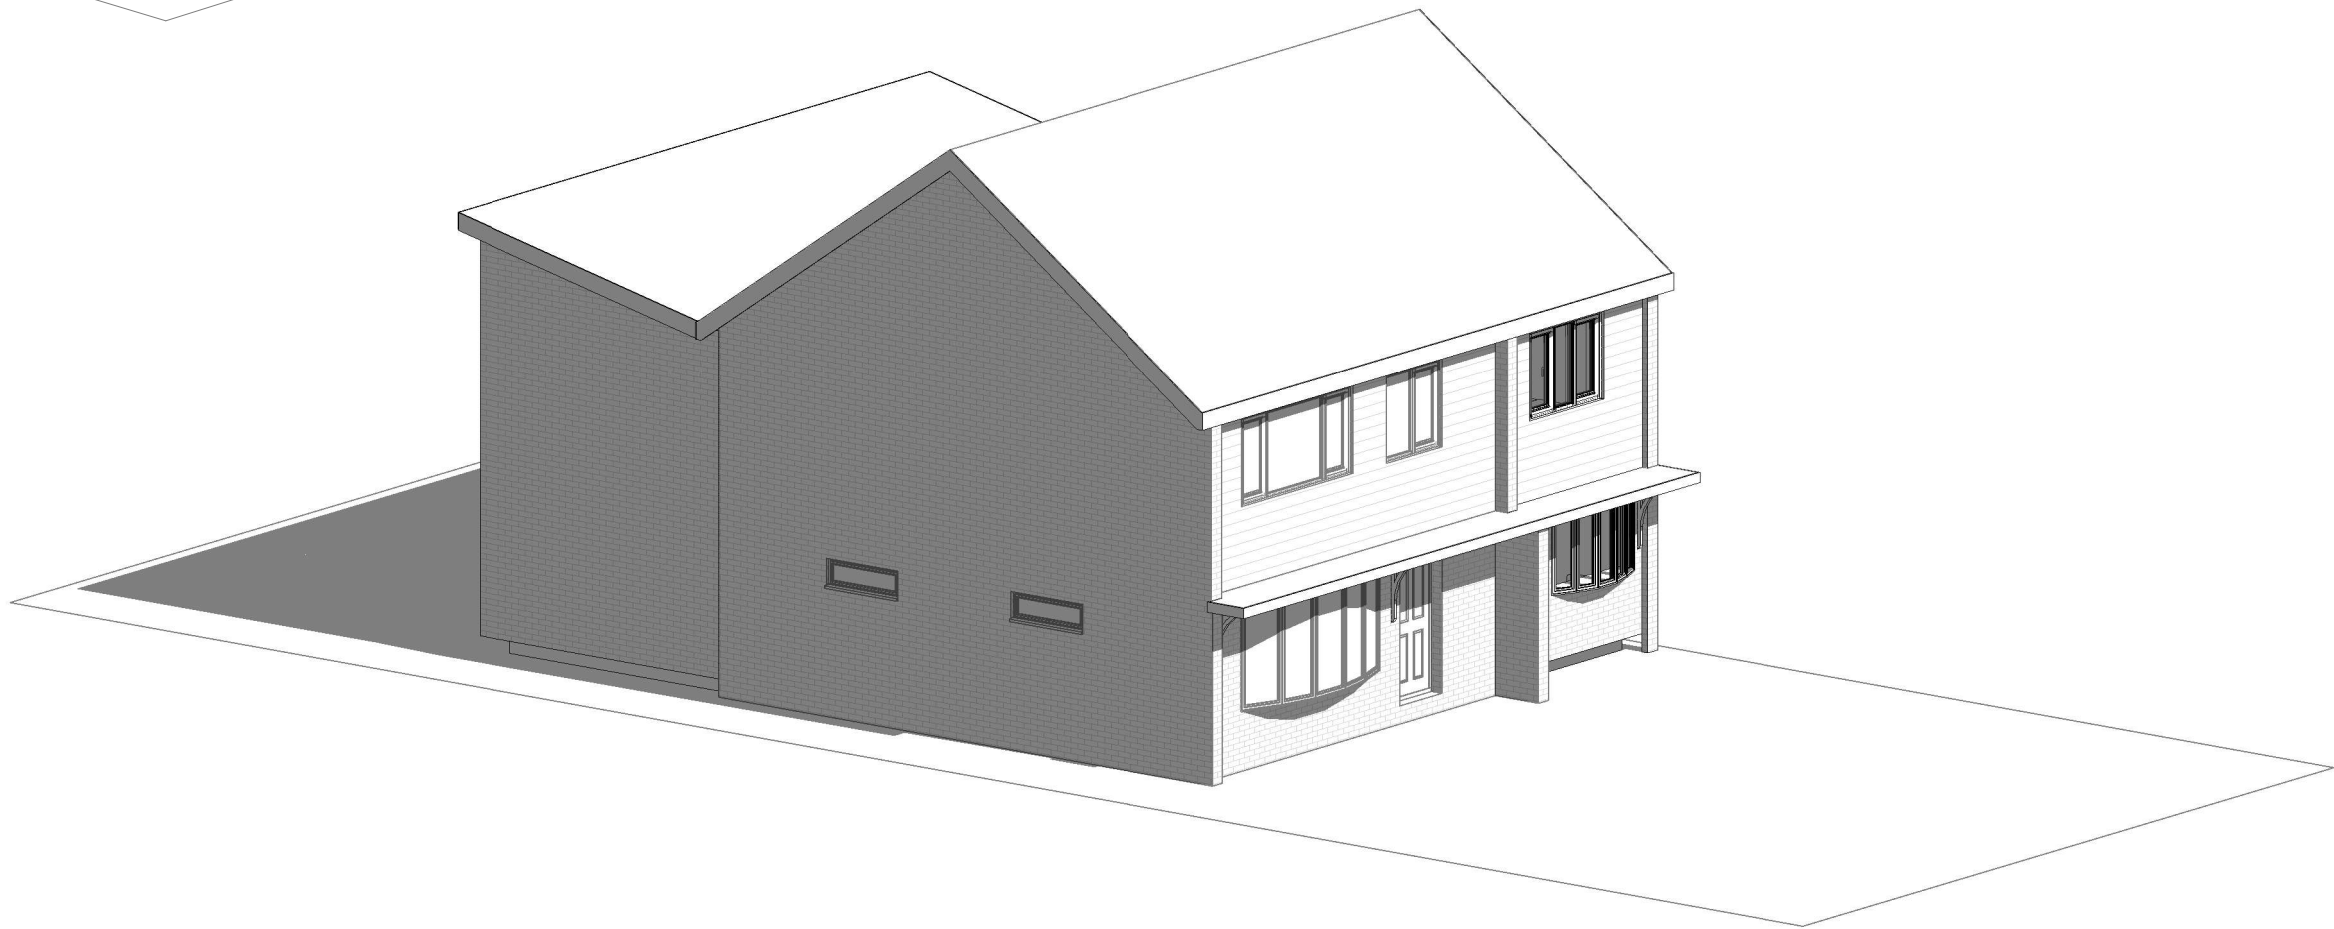

Proposed 3D 1

pd

parkers

executive

design

1:500

1:200

1:100

1:50

50

20

10

5

All measurement to be checked on site prior to any commenent

Parkers Design Limited - The Studio @ 90, PO9 2PR

www.pexd.co.uk - info@parkersdesign.com - 07776 008822

PROJECT	97 Hart Plain Avenue PO8 8RG			CLIENT		Le May	
	Date		Issue Date	Scale (@ A3)			
	SHEET		3D 1		Drawn by	SW	DRAWING NUMBER
					Checked by	SR	P 5