


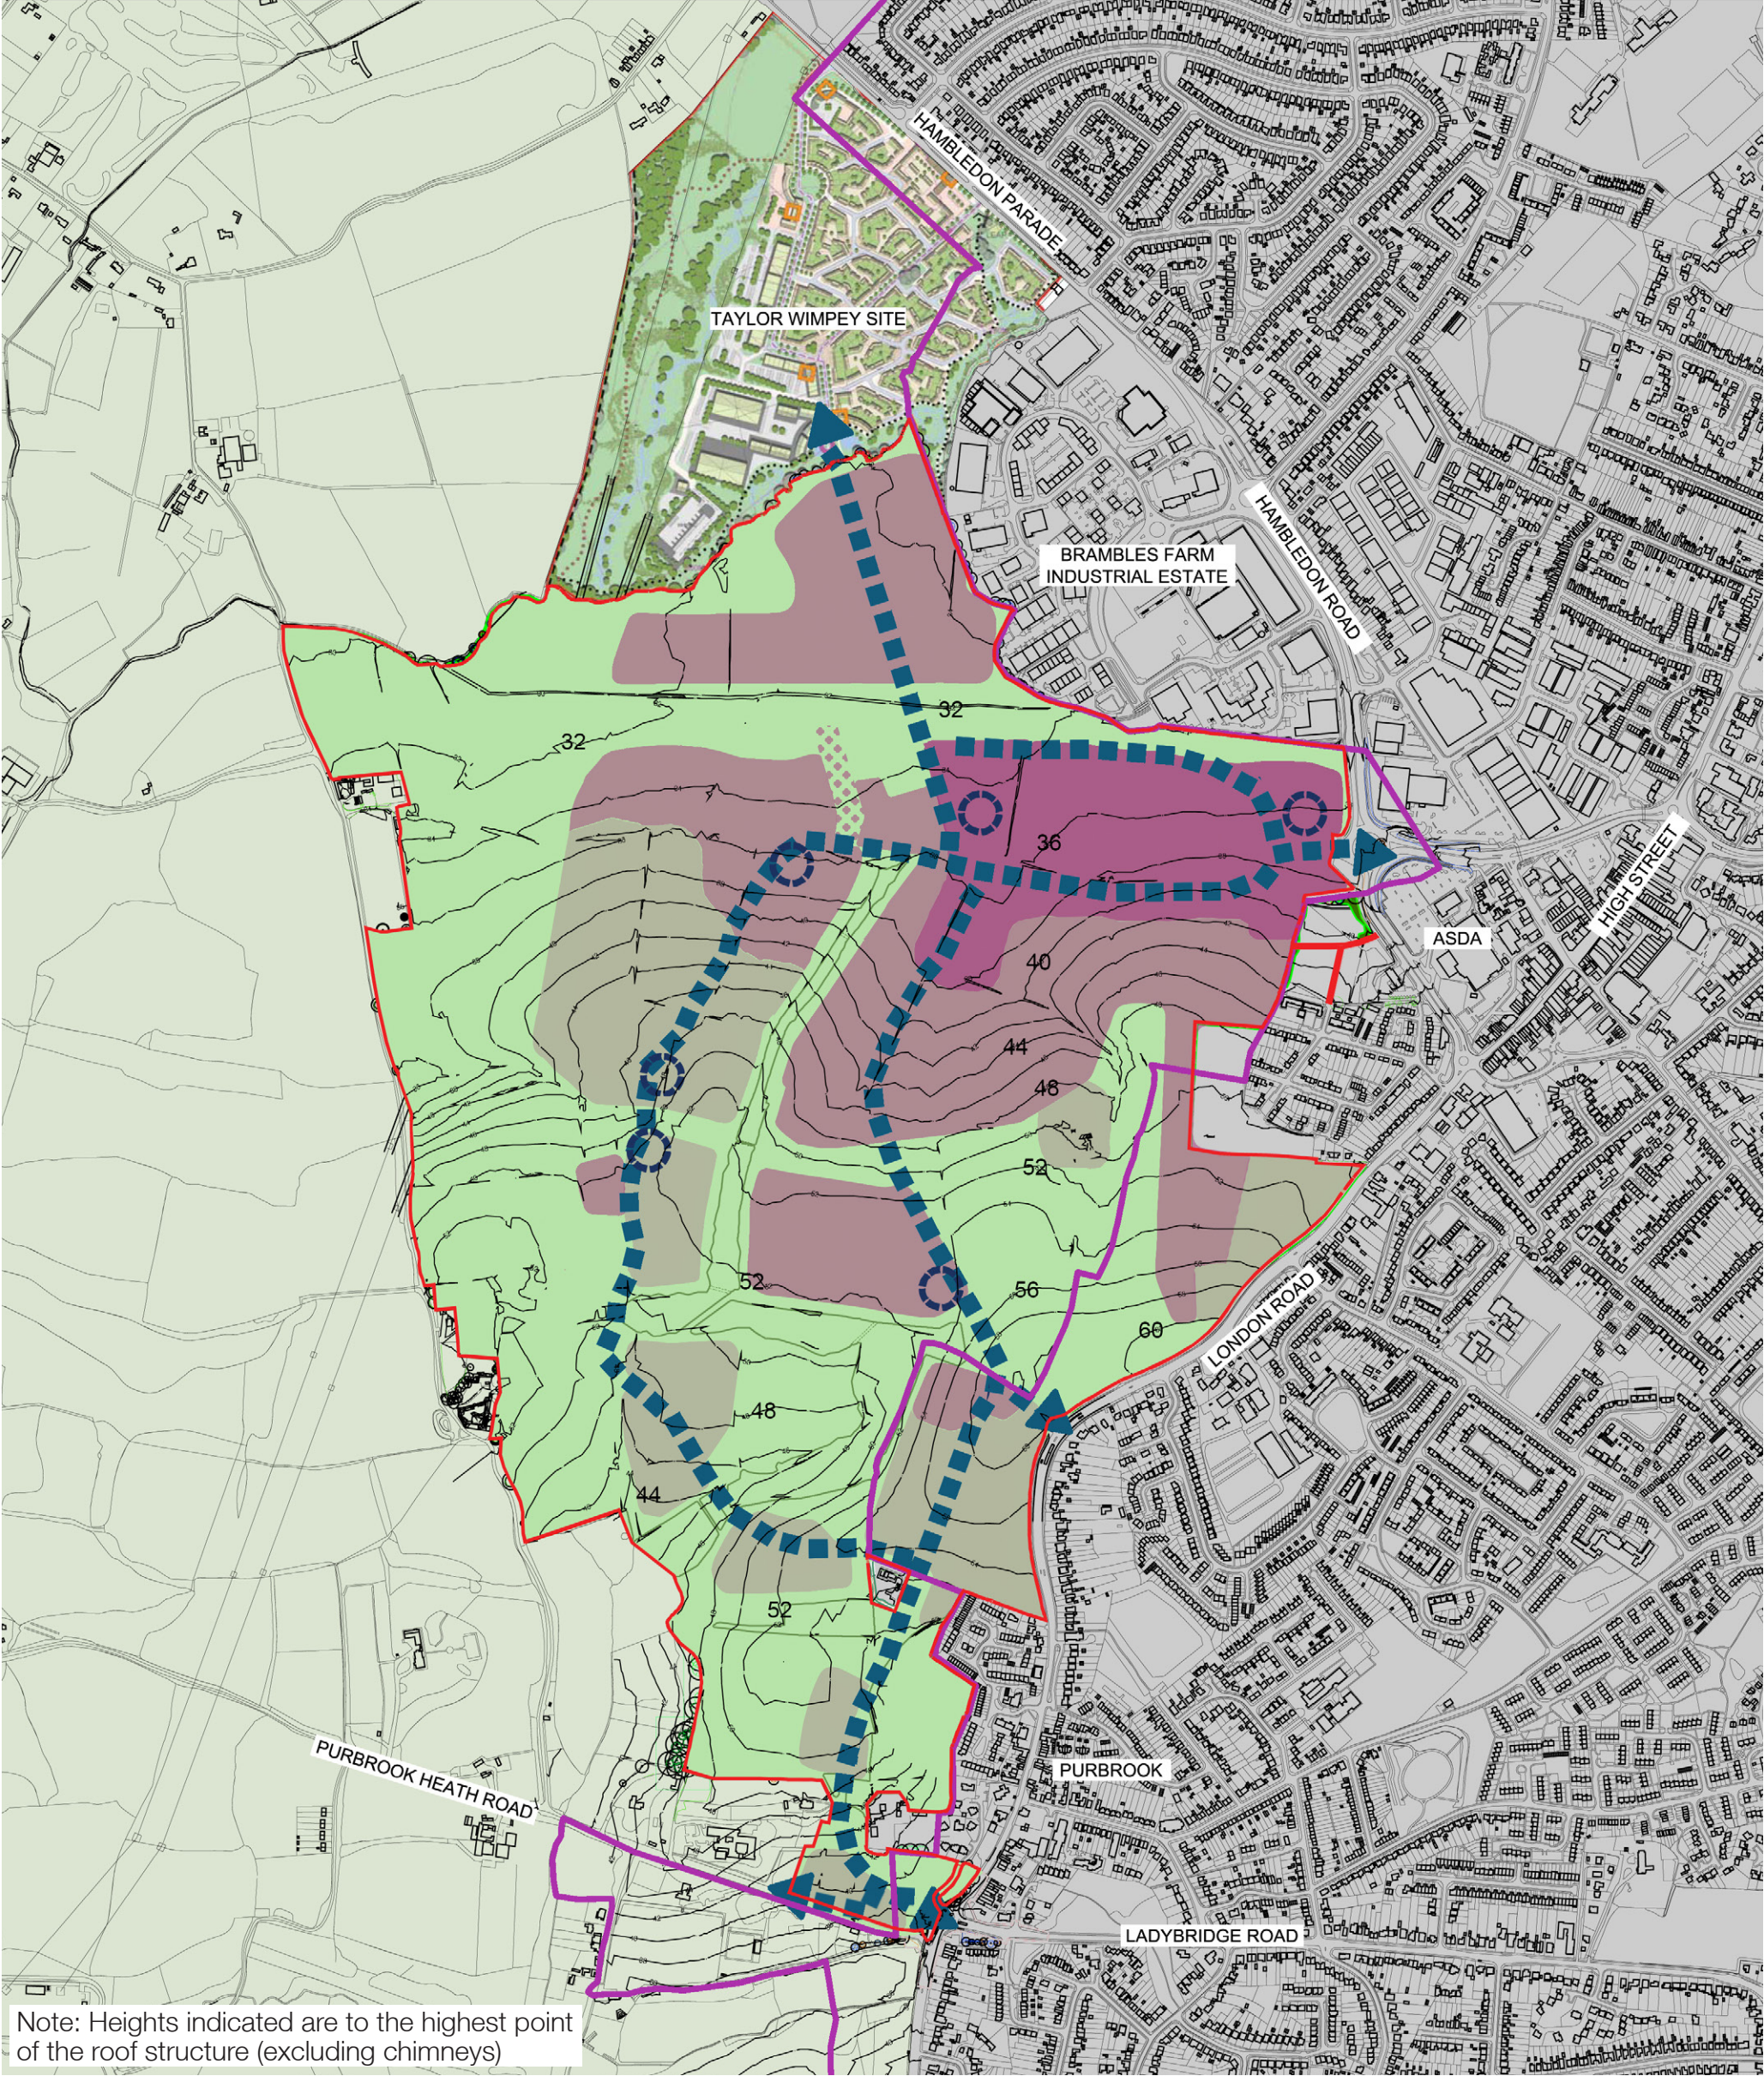

	Site boundary		Up to 9m (up to 2.5 storeys)		Potential Local Landmarks (up to 1 storeys higher than surrounding heights)
	HBC Boundary		Up to 12m (up to 3 storeys)		Contour lines Every 2m
	Primary street network		Up to 15m (up to 4 storeys)		Potential building height up to 12m (up to 3 storeys)

Copyright Savills (L&P) Ltd. No dimensions are to be scaled from this drawing. All dimensions to be checked on site. Area measurements for indicative purposes only.

savills planning & regeneration

Mountbatten House,
1 Grosvenor Square,
Southampton, Hampshire, SO15 2BZ
t +44 (0) 23 8071 3900

grainger plc

project Newlands, Waterloooville
client Grainger Plc
date 14/09/2010
drawn by AP/AIL
checked by RB/BS

drawing Building Heights Plan
Environmental Assessment
job no. SNUD183989
drawing no. SK19
rev G (08.02.2023)
scale | NTS @A3

