


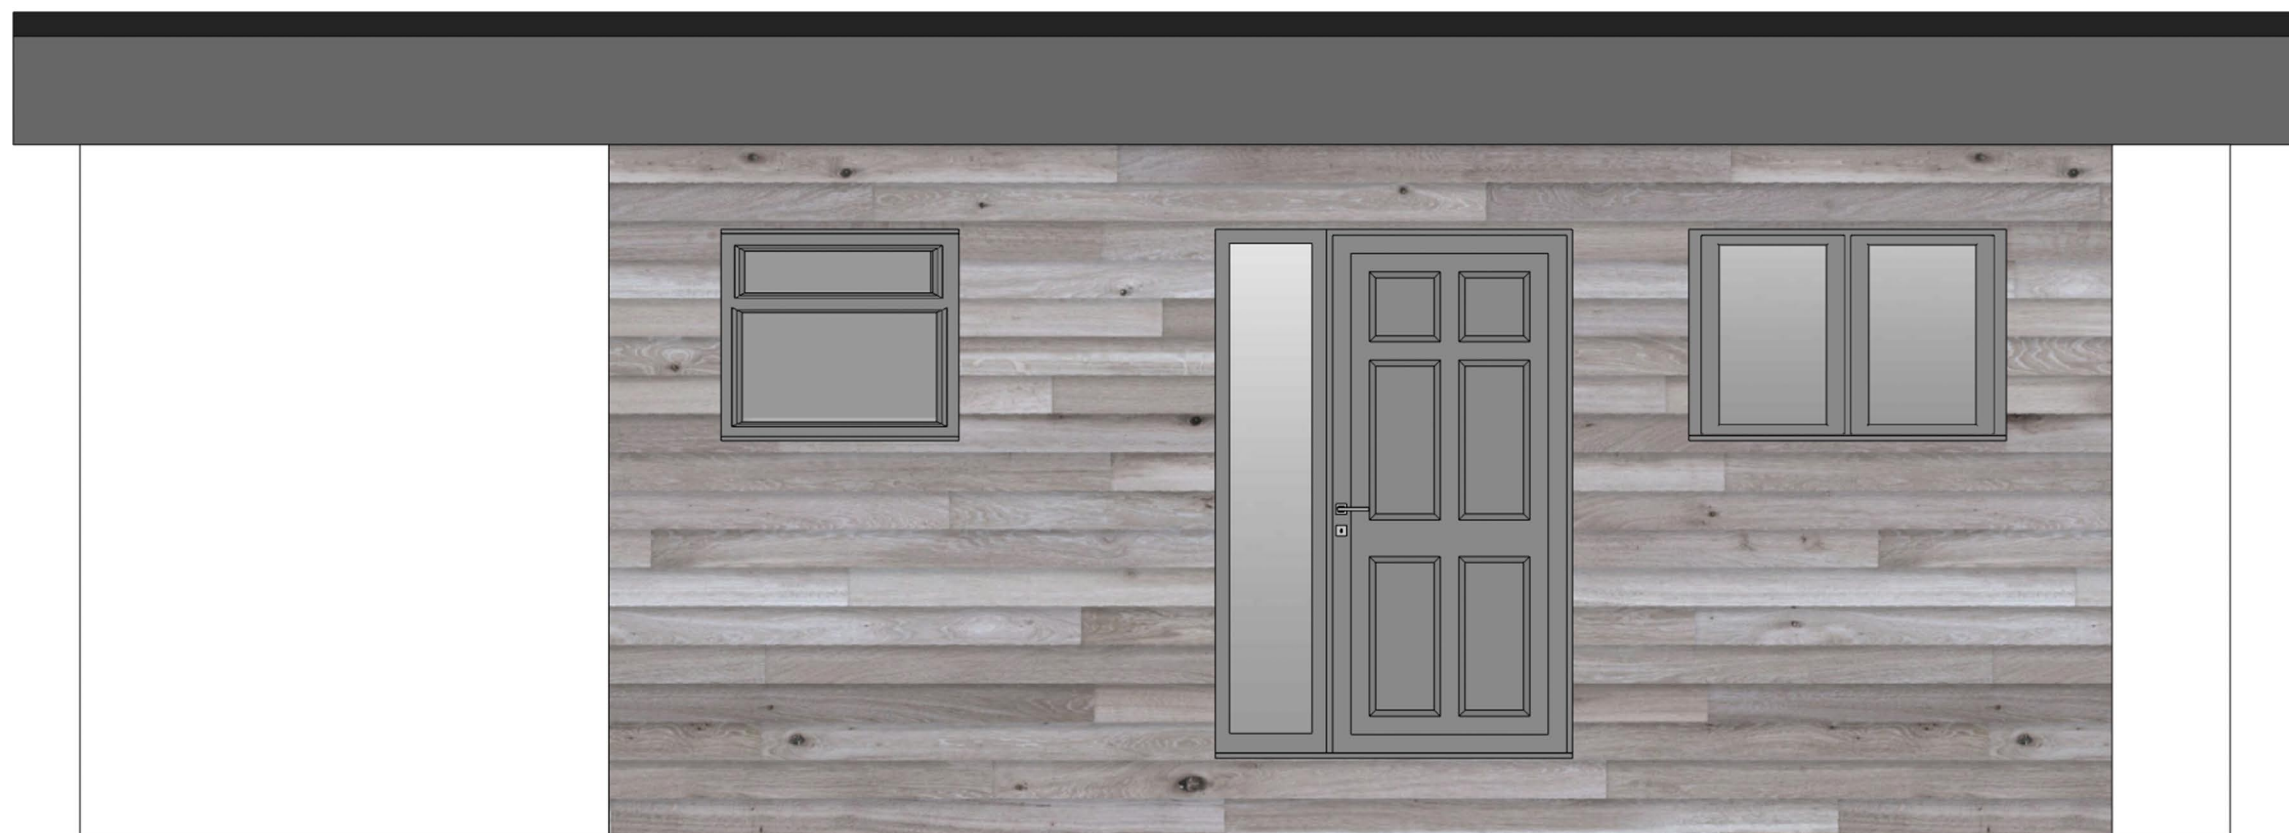

Cedar Lodge Garden Rooms

Mr & Mrs Toman
34 Witterings Road
Hayling Island
PO11 9SP

Project
Timber Framed Residential Annex

Elevation
Front Elevation

Scale
1:50

Date
05/02/2023

Cedar Lodge Garden Rooms Ltd