Existing walls | Proposed walls | Proposed structure

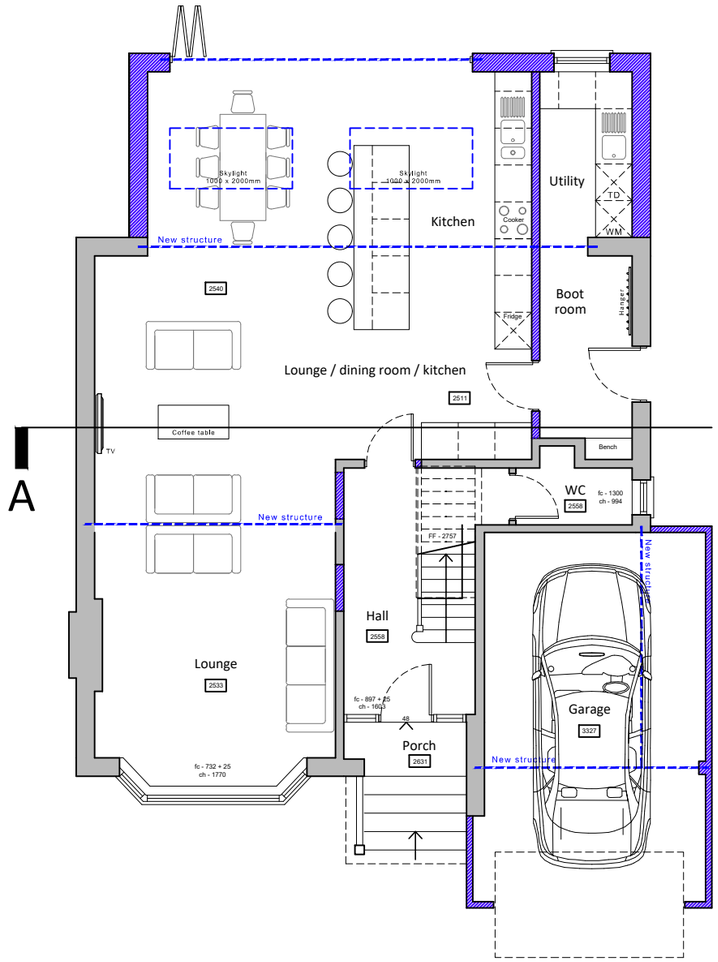

Proposed ground floor plan scale 1:100

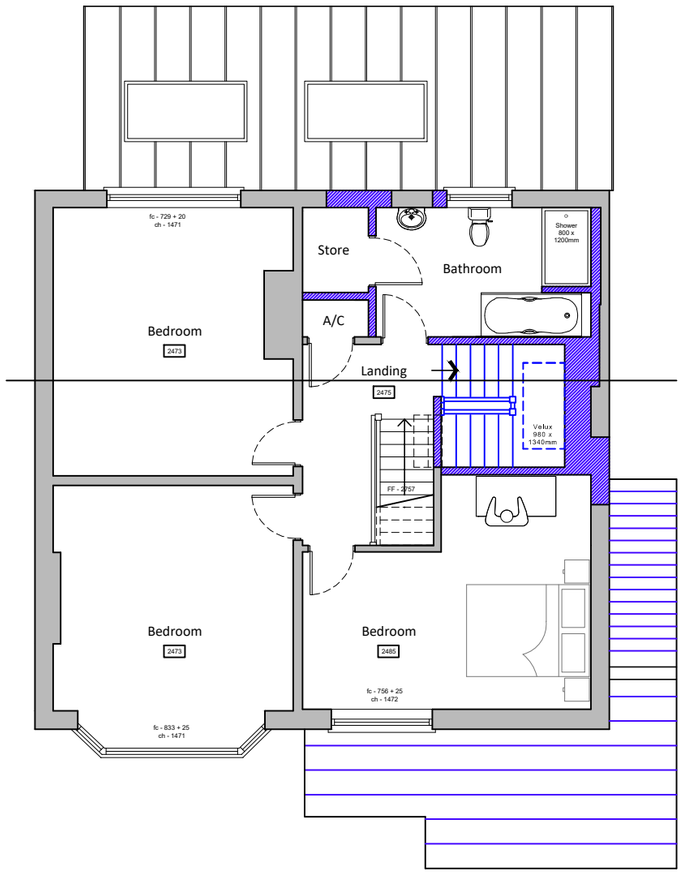

Proposed first floor plan

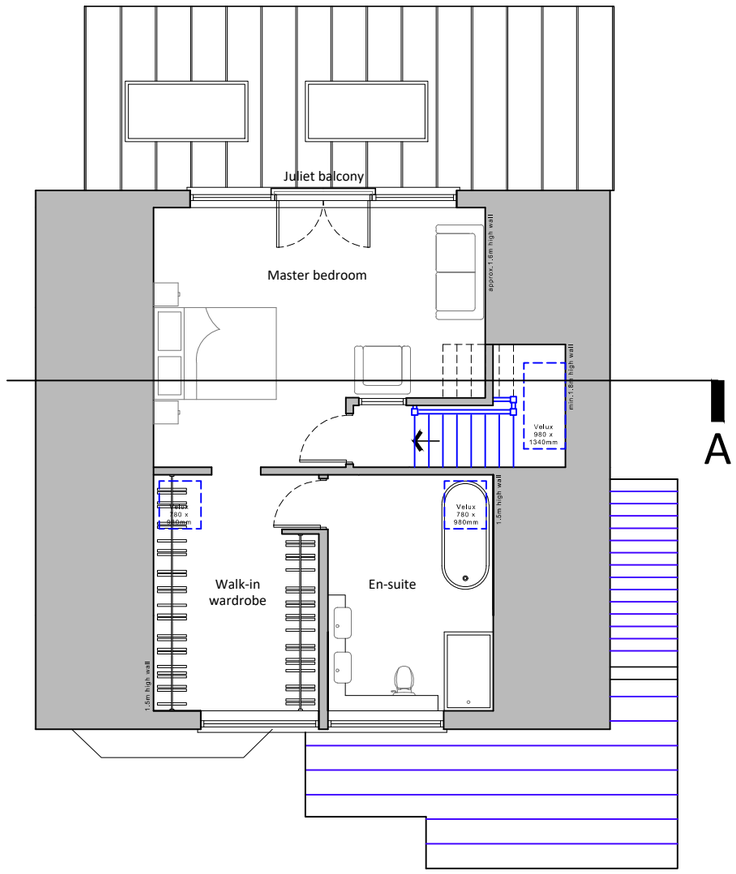

Proposed second floor plan

1 0 1 2 3 4 5 6 7 8 9m

1:100

For	Title				Office Tel:
MR & MRS FARR	PROPOSED FLOOR PLANS				01243 933732
Project	Date	Drawn	Scale	Checked	Email:
PROPOSED EXTENSIONS AT 86 THE BROW, WIDLEY WATERLOOVILLE, PO7 5DA	FEB 2023	JB	1:100 @ A3	-	admin@jb-architecturedesign.com
	Job Number		Drawing Number	Revision	Web:
	PL.675.23		-04	F	www.jb-architecturedesign.com

JB architecture
JB ARCHITECTURE