




Front Elevation



Side Elevation Plot 50



Rear Elevation

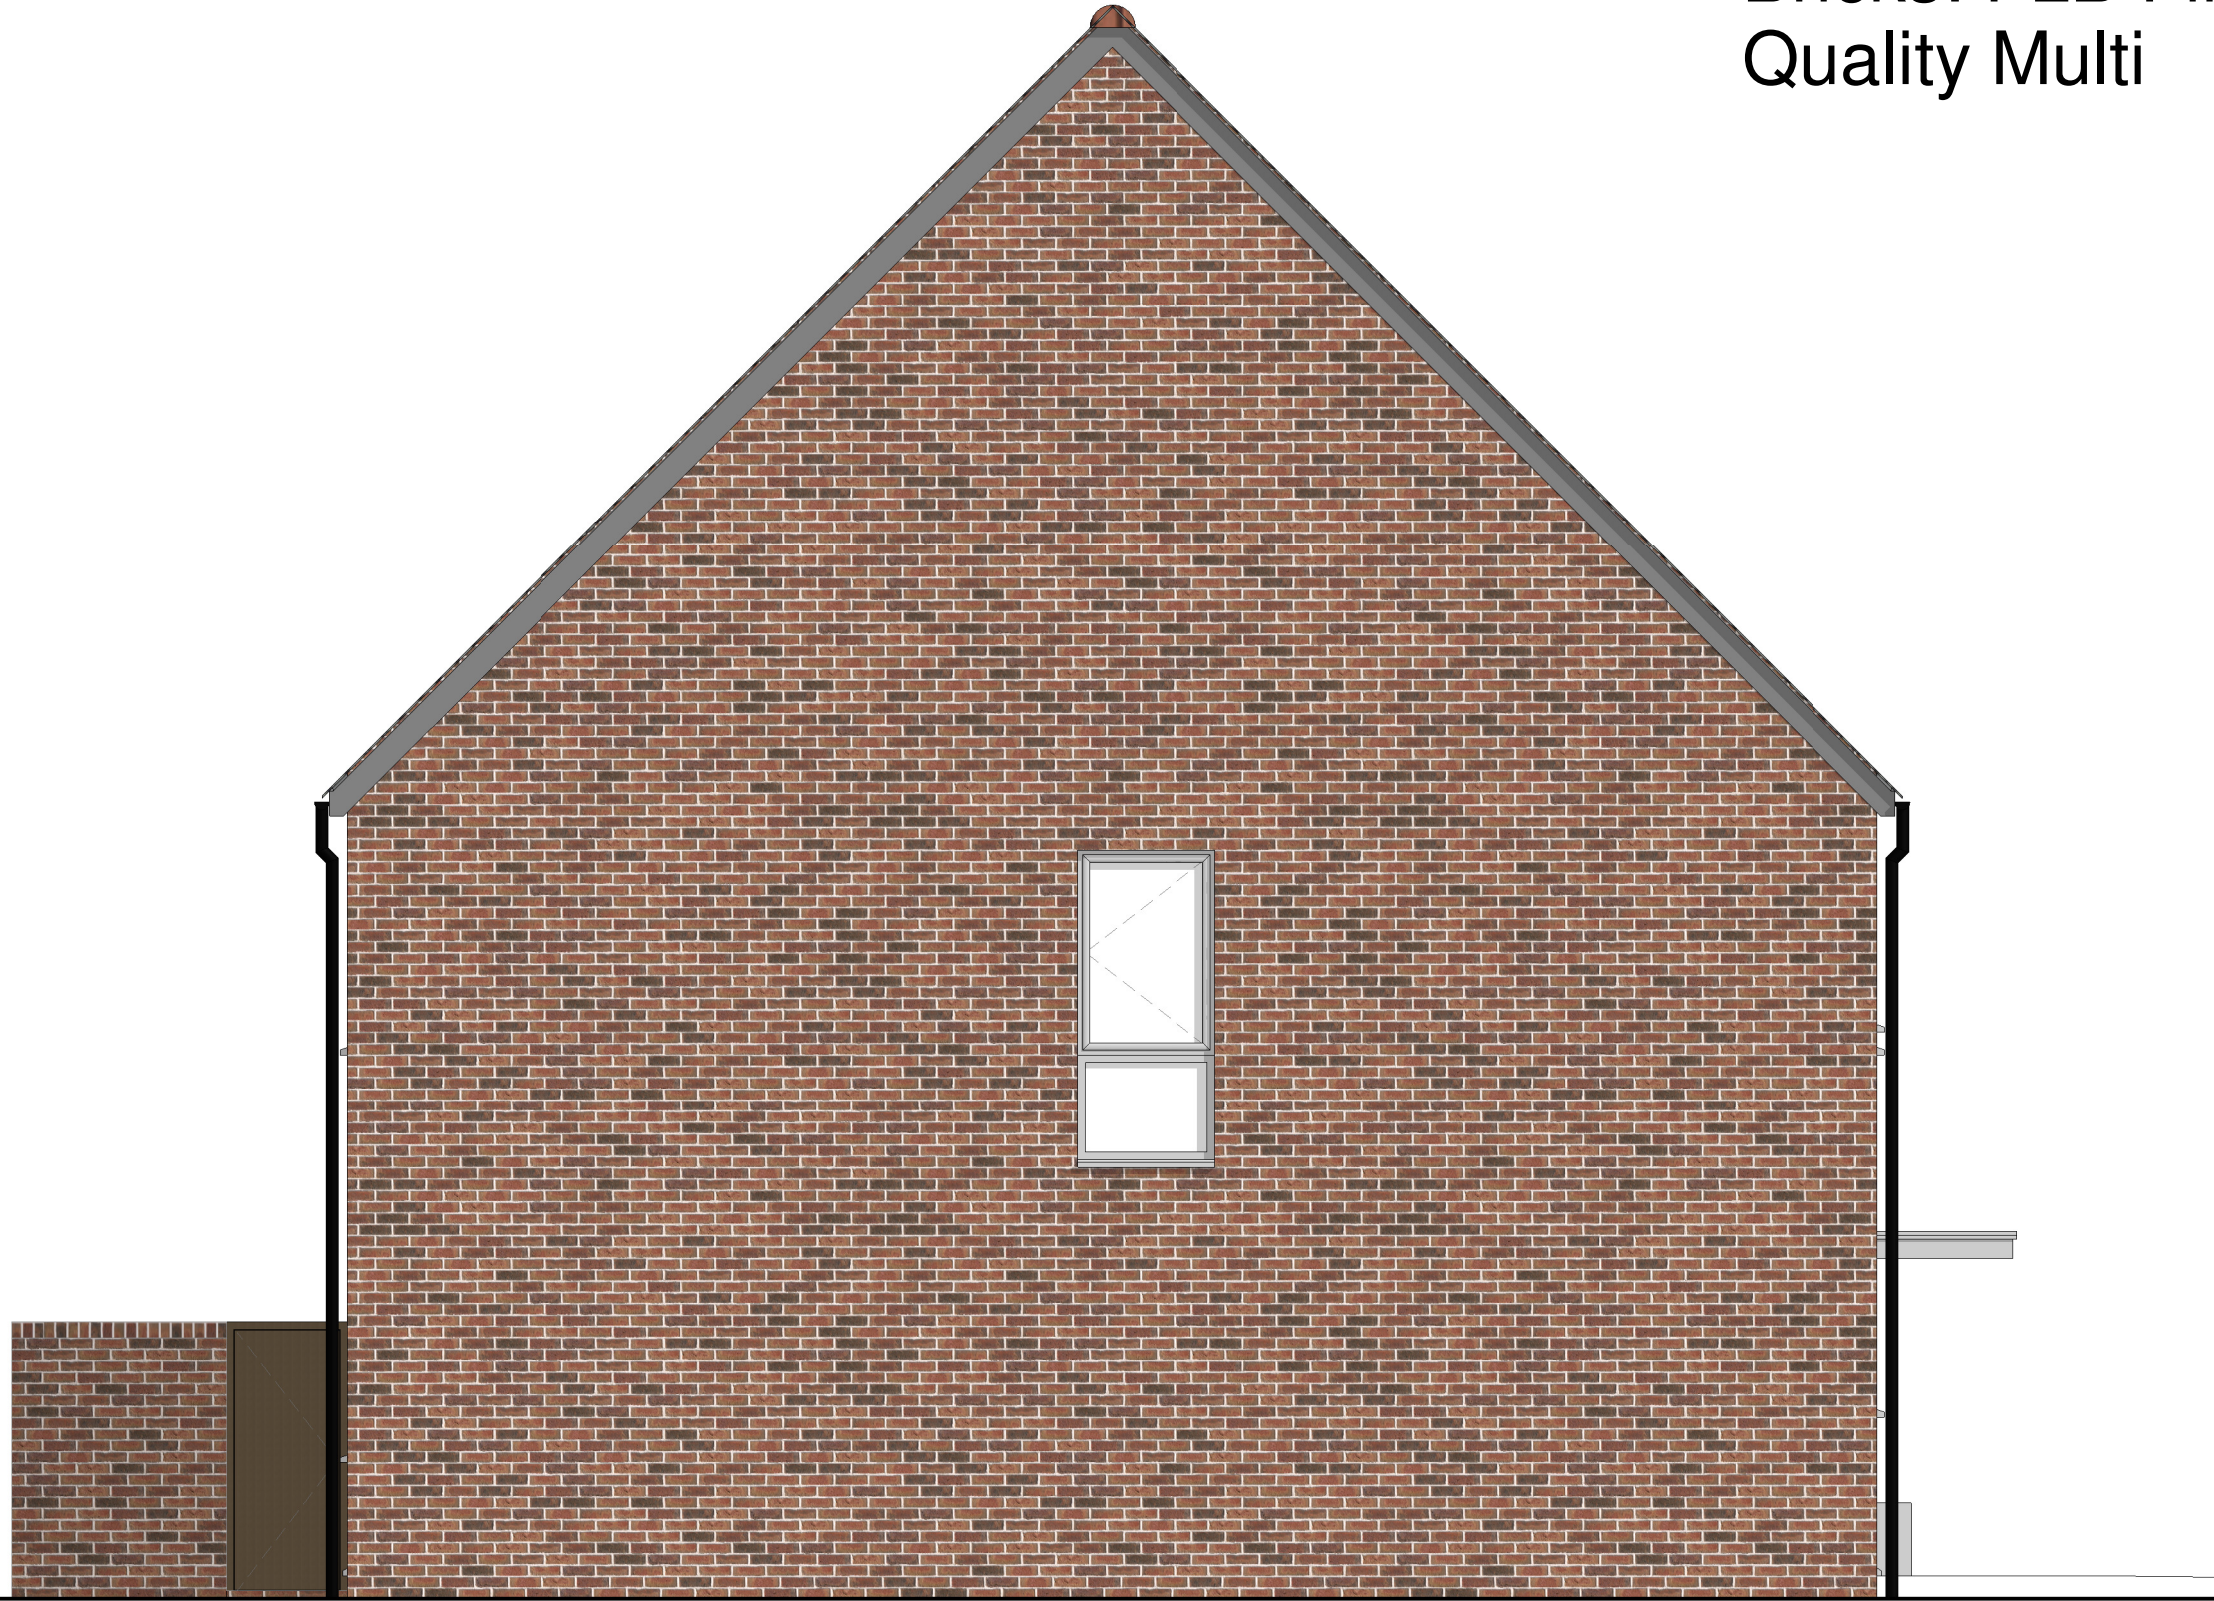

Side Elevation Plot 53

Bricks: FLB First Quality Multi

