Proposed Elevation - East
1 : 100

Proposed Elevation - North
1 : 100

Proposed Elevation - West
1 : 100

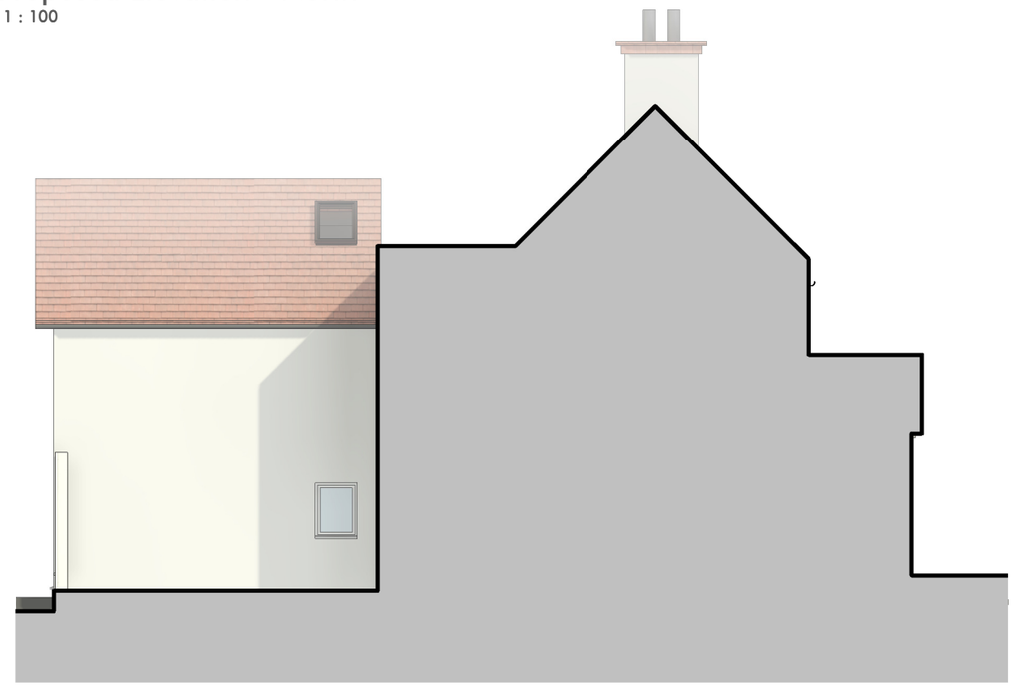

Proposed Elevation - South
1 : 100

Project title	Project number	Rev.	Description	Date
Rook Farm House	2133			20.09.22
Status	Drawing number 3.400	1	Revision 1	11.01.22
Drawing title: Proposed Elevations	Scale 1 : 100 @ A3	Revision 1		

HDS @ Lavant House,
Lavant House, Lavant,
PO18 9AB

tel: +44 (0)7365 111998
info@hebdendesignstudio.com
www.hebdendesignstudio.com

Hebden design studio
architecture / town planning / interior design / project management

Do not scale this drawing unless for the purposes of Local Authority Planning Approval. Please verify that the information is correctly printed to scale by checking the control bar.
This drawing must be read in conjunctin with all other related drawings and documentation.
Architects to be informed of all discrepancies in dimensions.
Contractor to check all dimensions on site.
This drawing is copyright of Hebden Design Studio Ltd ©.
All rights reserved.