


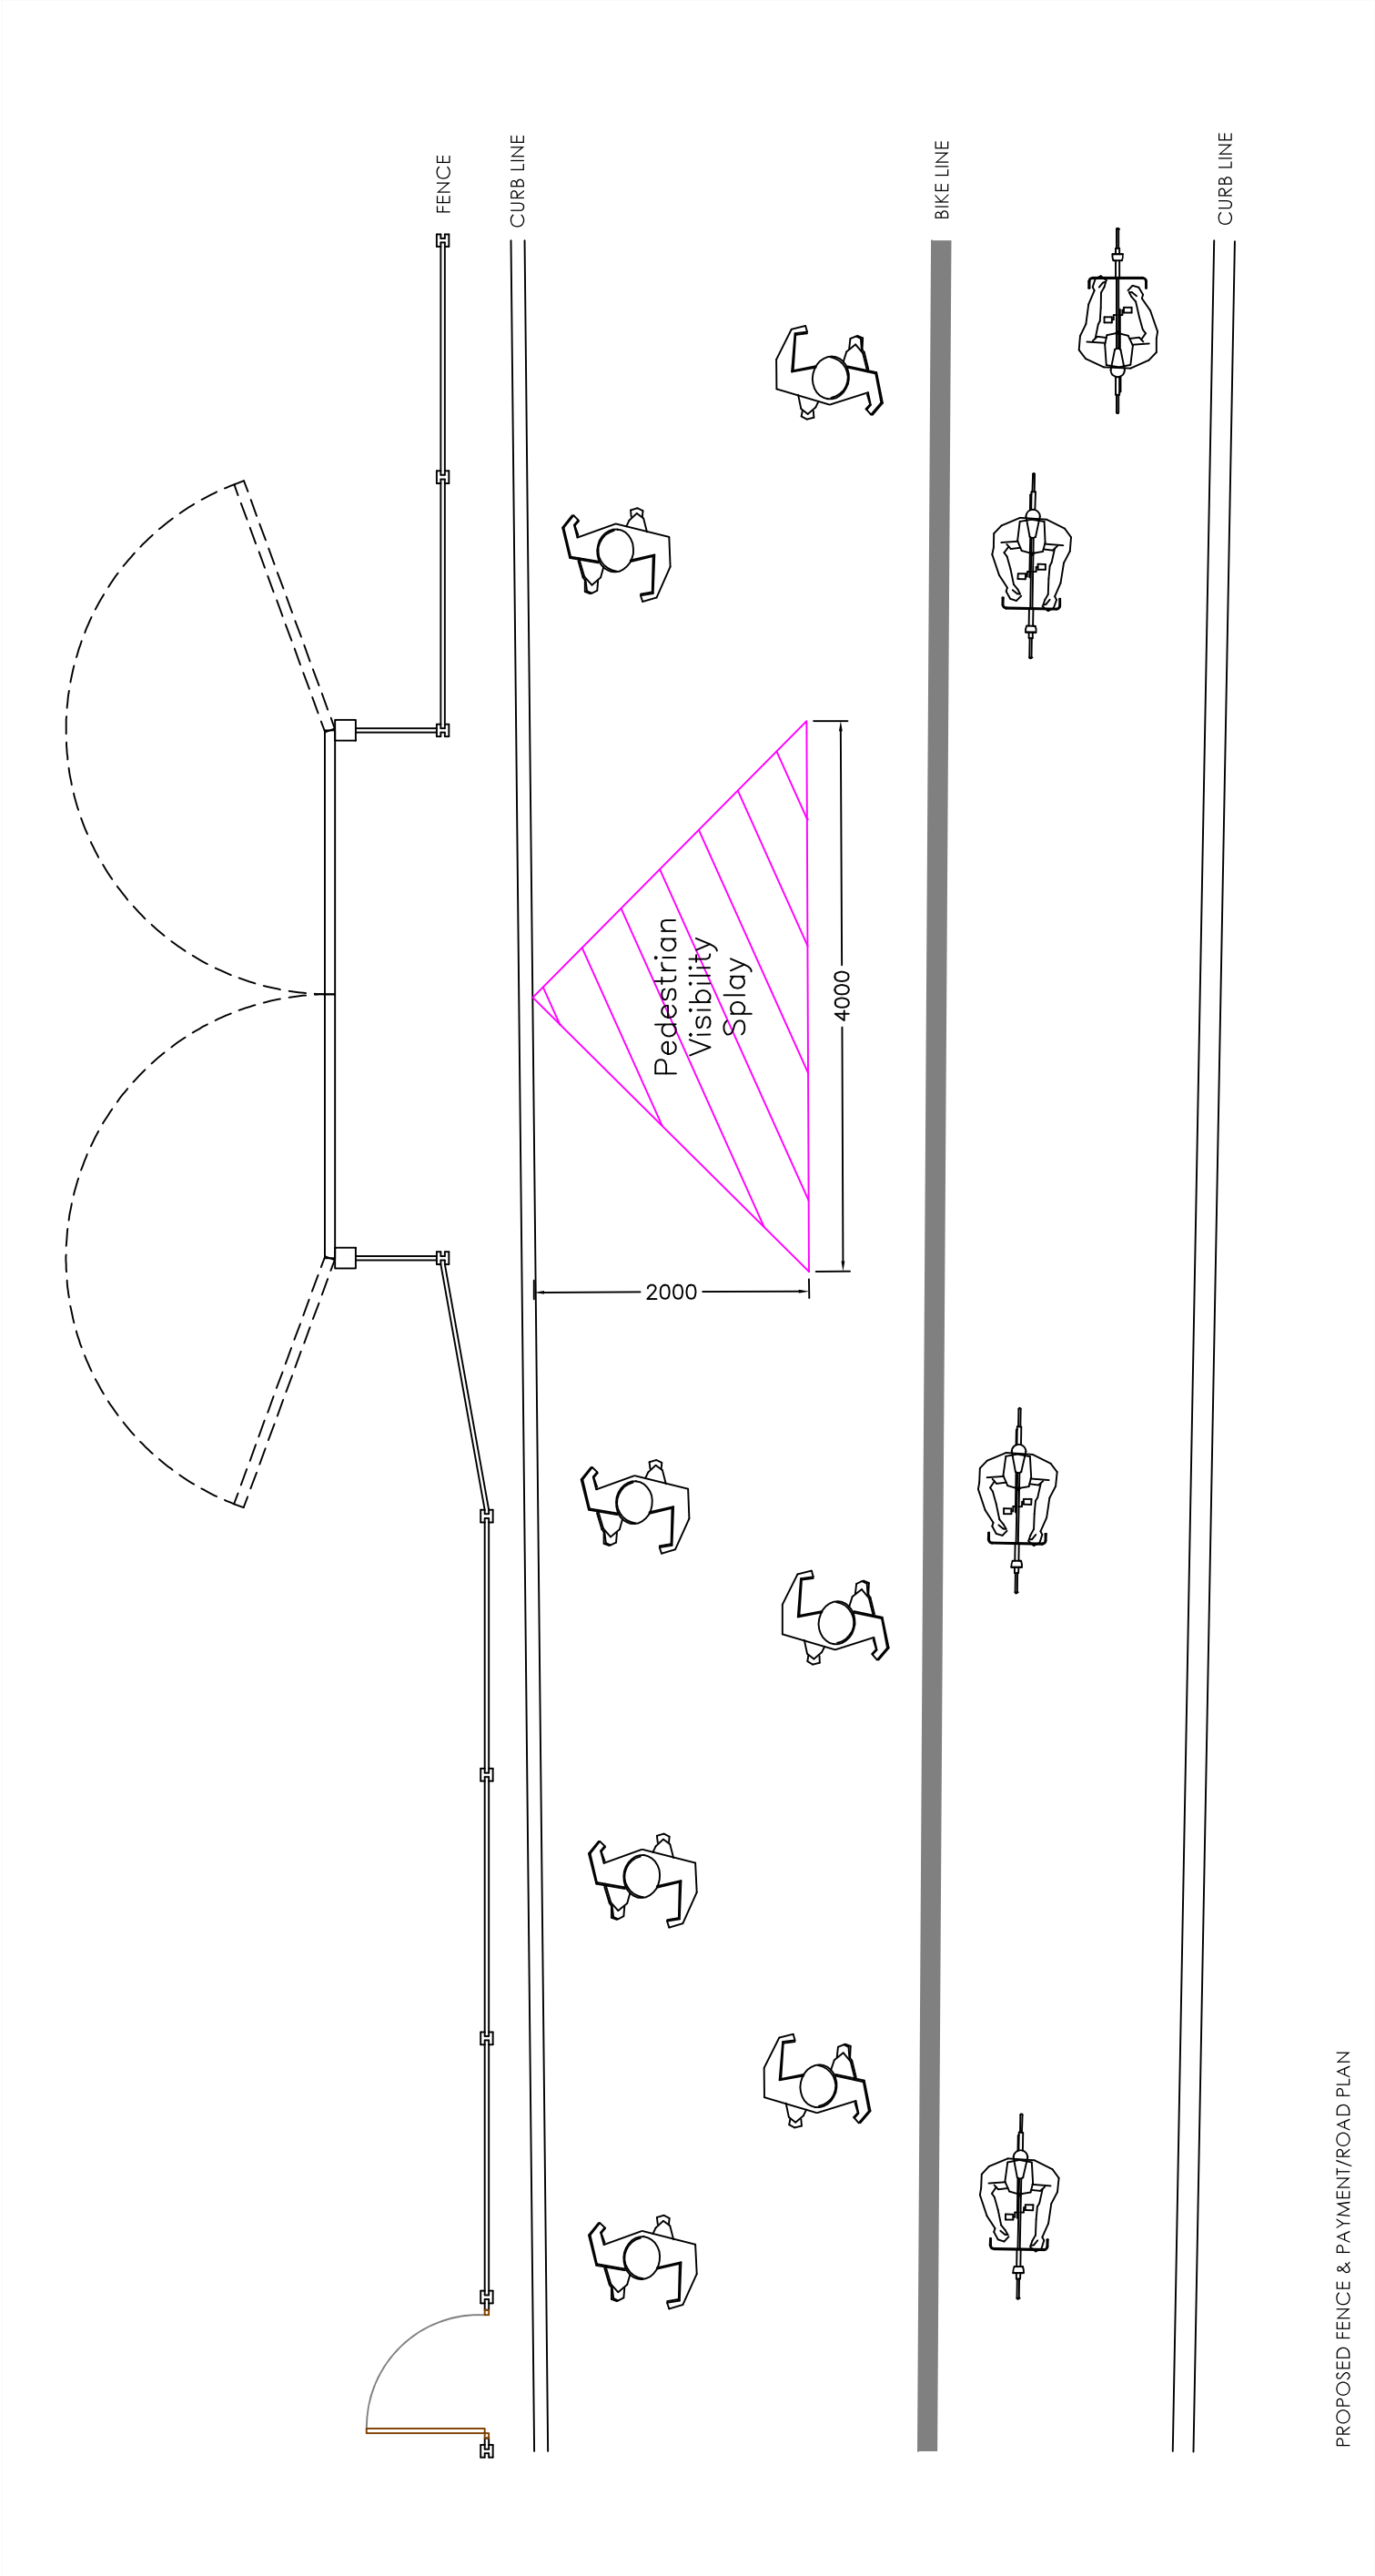

Copyright is reserved by GBS Designs and is issued on the condition that it is not copied or disclosed by or to any unauthorised persons without prior consent in writing from GBS Designs.

All dimensions to be checked on site

All structural elements to be specified by a suitably qualified structural engineer.

REV	DESCRIPTION	DRAWN	DATE
-	Initial design	GBS	23.05.22
A	Creation of drawing No's 12 and 13	GBS	03.08.22
B	Comments from highway engineer consultant heeded to scheme	GBS	14.11.22
C	Hampshire Highways FINALLY realise they are public servants & become helpful; drawing revised accordingly	GBS	09.01.23

Scale Bar				
0	1	2	3	4
5				

Drawing Ref	Scale at A1	Scale at A3
29 FRESHFIELD 14	N/A	1:50
Date 23 MAY 2022		
Drawn by GBS		

Drawing Title
29 Freshfield Gardens,
Waterlooville,
Hampshire,
PO7 7TL.