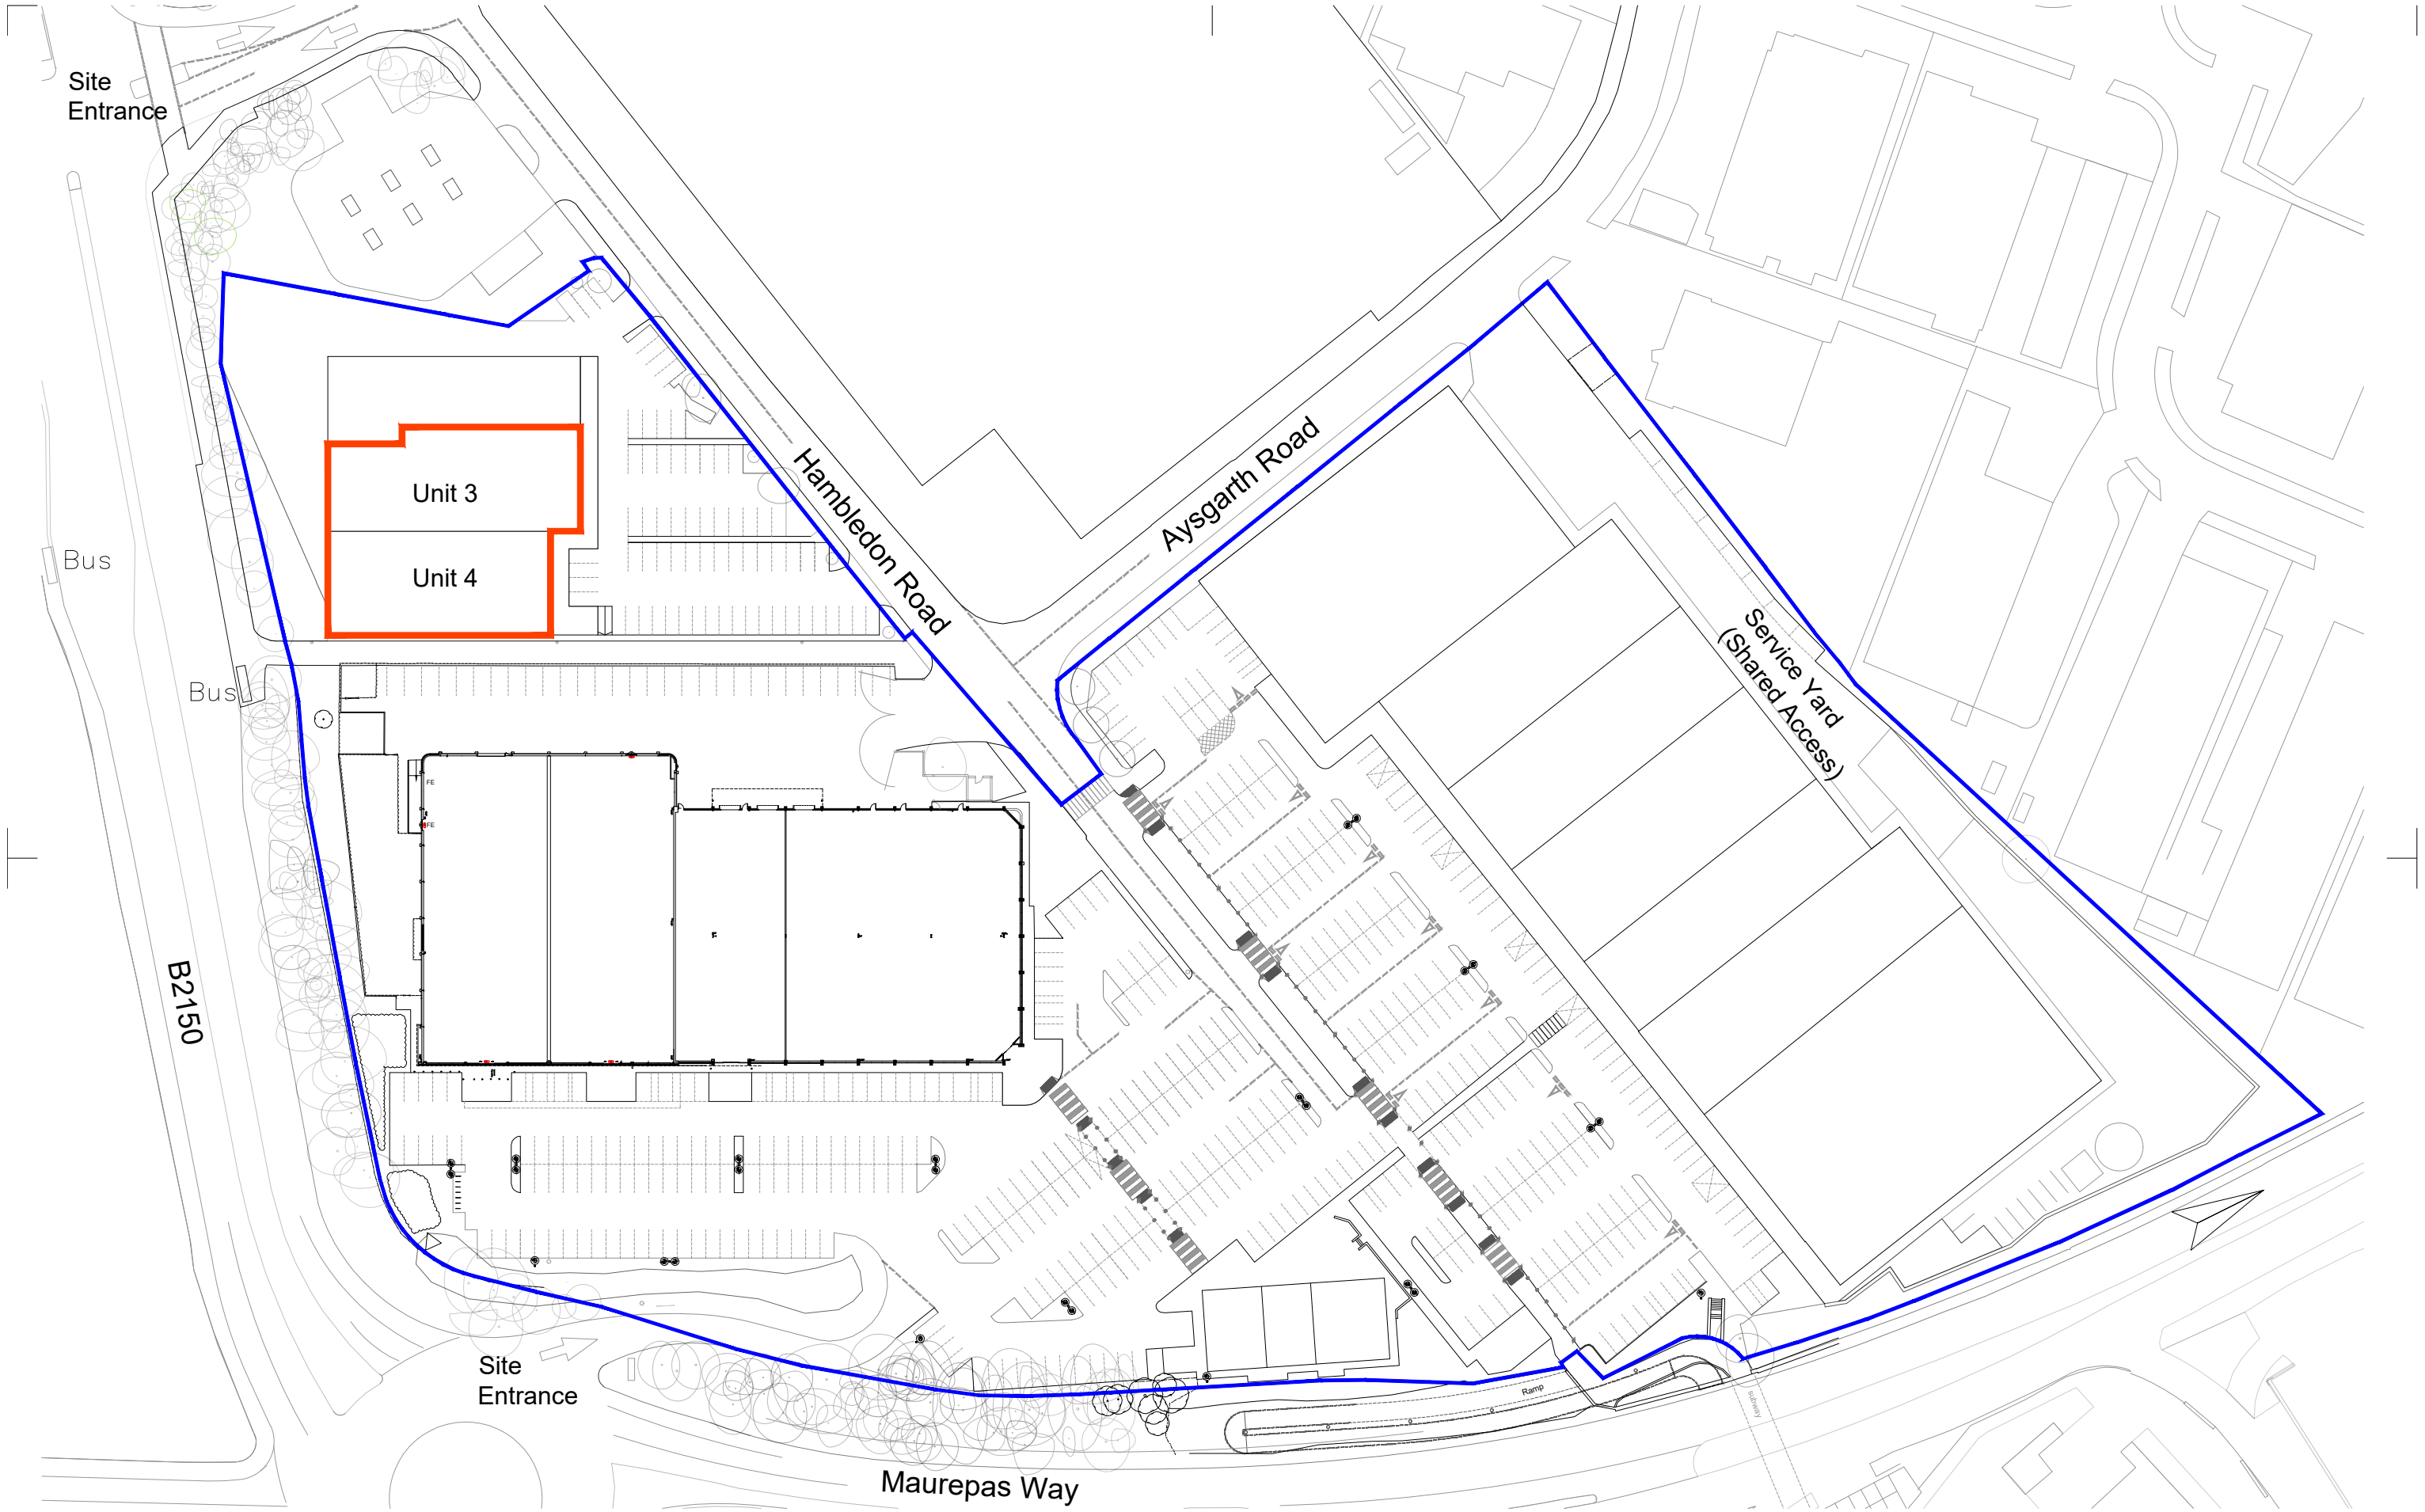


DRAWING No. 216-PL3-1.P1		SITE LOCATION PLAN		Scales 1:500@A3		Denning Male Polisano Chartered Architects	
REVISION P1 PRELIMINARY ISSUE		25/12/21		DATE Jan 2023		GENERAL NOTES This drawing must not be scaled All dimensions must be checked on site All setting out to be checked on site All levels must be checked on site and their datum confirmed This drawing must be read in conjunction with the relevant specification clauses This drawing must not be used for land transfer purposes ©Denning Male Polisano	

Wellington Retail Park - Waterloooville