


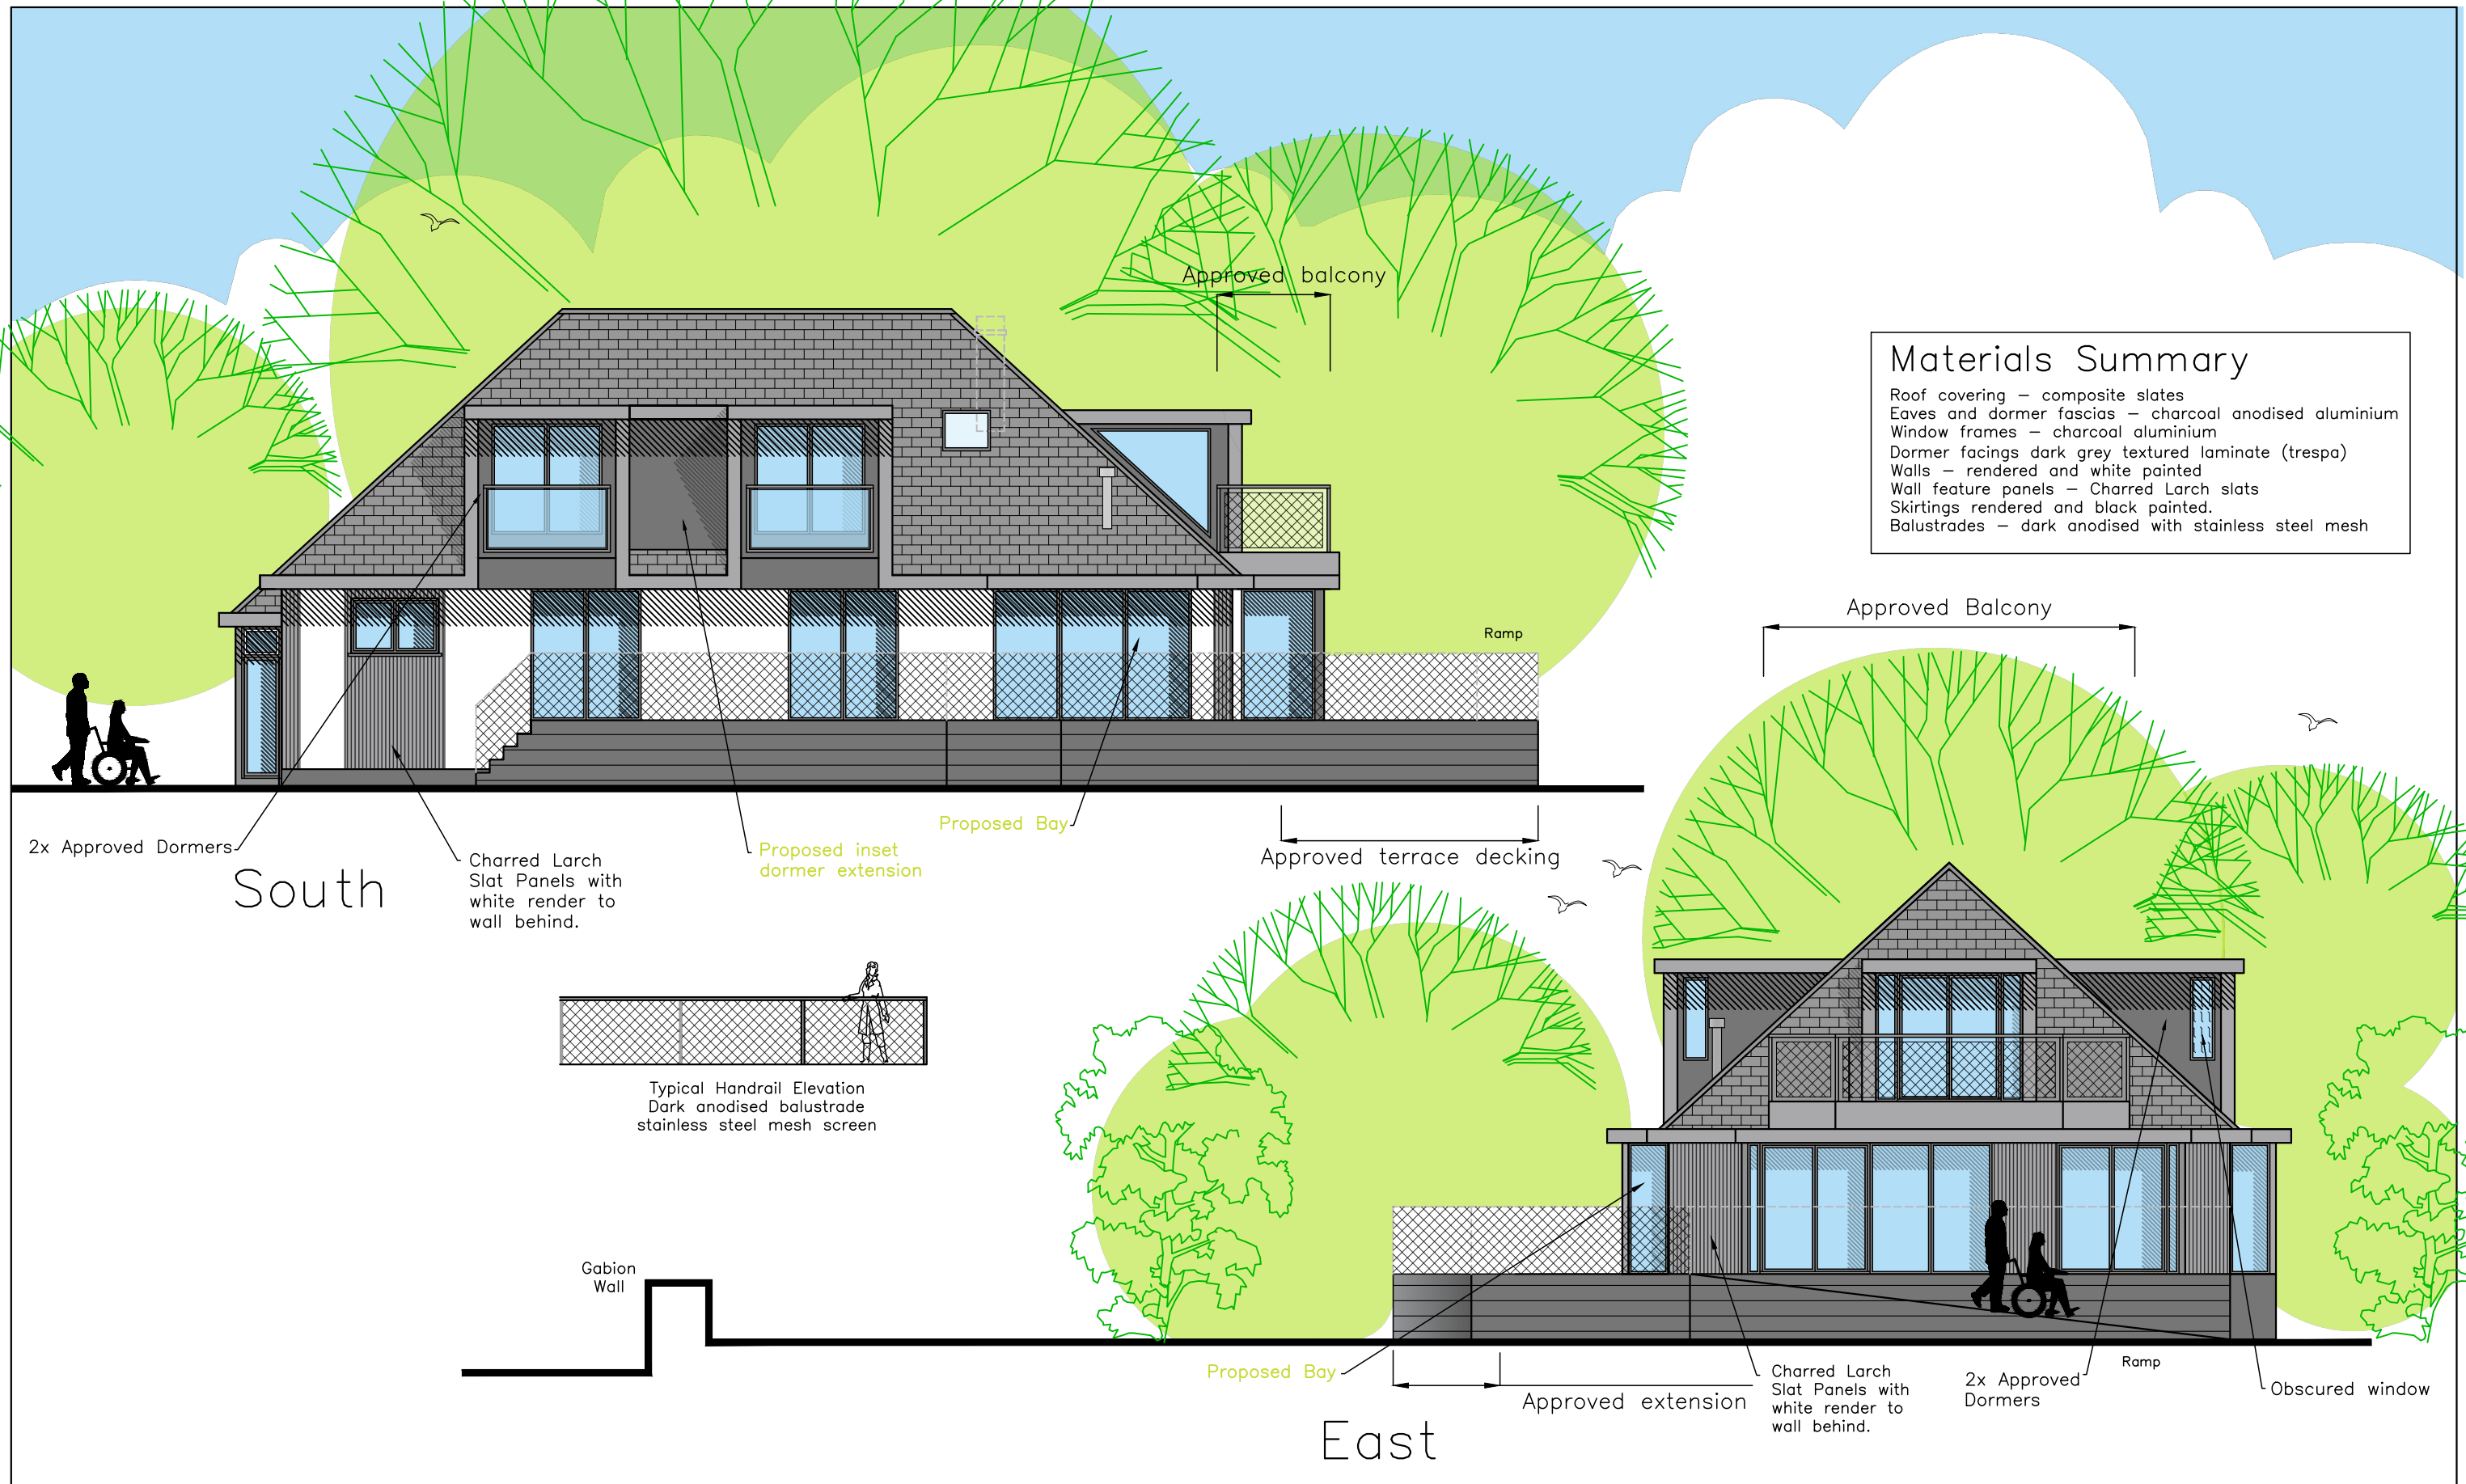

Materials Summary

Roof covering – composite slates
Eaves and dormer fascias – charcoal anodised aluminium
Window frames – charcoal aluminium
Dormer facings dark grey textured laminate (trespa)
Walls – rendered and white painted
Wall feature panels – Charred Larch slats
Skirtings rendered and black painted.
Balustrades – dark anodised with stainless steel mesh

2x Approved Dormers


South

Charred Larch
Slat Panels with
white render to
wall behind.

Proposed inset
dormer extension

Proposed Bay

Approved terrace decking

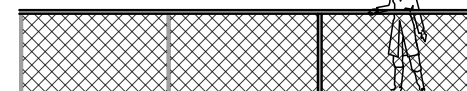

Typical Handrail Elevation
Dark anodised balustrade
stainless steel mesh screen

Gabion
Wall

Proposed Bay

East

Approved extension

Charred Larch
Slat Panels with
white render to
wall behind.

2x Approved
Dormers

Ramp

Obscured window

CAD

Critchley Architecture And Design Ltd.
Contact: 02392 474 919 | info@caad.online

The Old Brewery, 15E South Street, Havant, PO9 1BU

Proposed Elevations

Revisions

- a) Materials Update/23.05.2022/SAR
- b) Client Revisions/24.05.2022/LNR
- c) Material Updates/26.05.2022/SAR
- d) Client Revisions/07.06.2022/LNR
- e) Roof Revisions/28.06.2022/LNR
- f) Client Revisions/14.07.2020/LNR
- g) Client Revisions/26.07.2022/LNR

- h) Additional notation. 02/08/22 MHC
- i) Client Revisions/28.02.2023/TGA
- j) Revisions/06.03.2023/TGA
- k) Revisions/07.03.2023/TGA
- l) Window Revision/08.03.2023/ZS

Cockle Point,
Marine Walk,
Hayling Island,
Hampshire,
PO11 9PQ

Scale A1=1:50, A3=1:100
Drawn MHC/LNR
Date 19/05/2022

22020-520^L

10m

20m

30m

40m