




**PROPOSED SINGLE STOREY REAR ADDITION.
4, HARBOUR ROAD, HAYLING ISLAND, HANTS.
FOR MR & MRS B. SEYMOUR.**

ELECTRICAL INSTALLATION BY APPROVED
CERTIFICATED ELECTRICIAN TO COMPLY WITH
APPROVED DOCUMENT P.
CERTIFICATE TO BE ISSUED ON COMPLETION OF WORK.
BY COMPETENT APPROVED CERTIFICATED ELECTRICIAN
USE ENERGY EFFICIENT LIGHT BULBS AND FITTINGS.

HAVANT BOROUGH COUNCIL
11 JAN 2022
RECEIVED

LANTERN ROOFLIGHT SUPPLIED AND FITTED BY
SPECIALIST COMPANY STRICTLY IN ACCORDANCE
WITH THE MANUFACTURER'S SPECIFICATION AND
DETAILS FOR FLASHINGS ETC SEE THE ENGINEERS
DETAILS FOR TIMBER TRIMMERS.

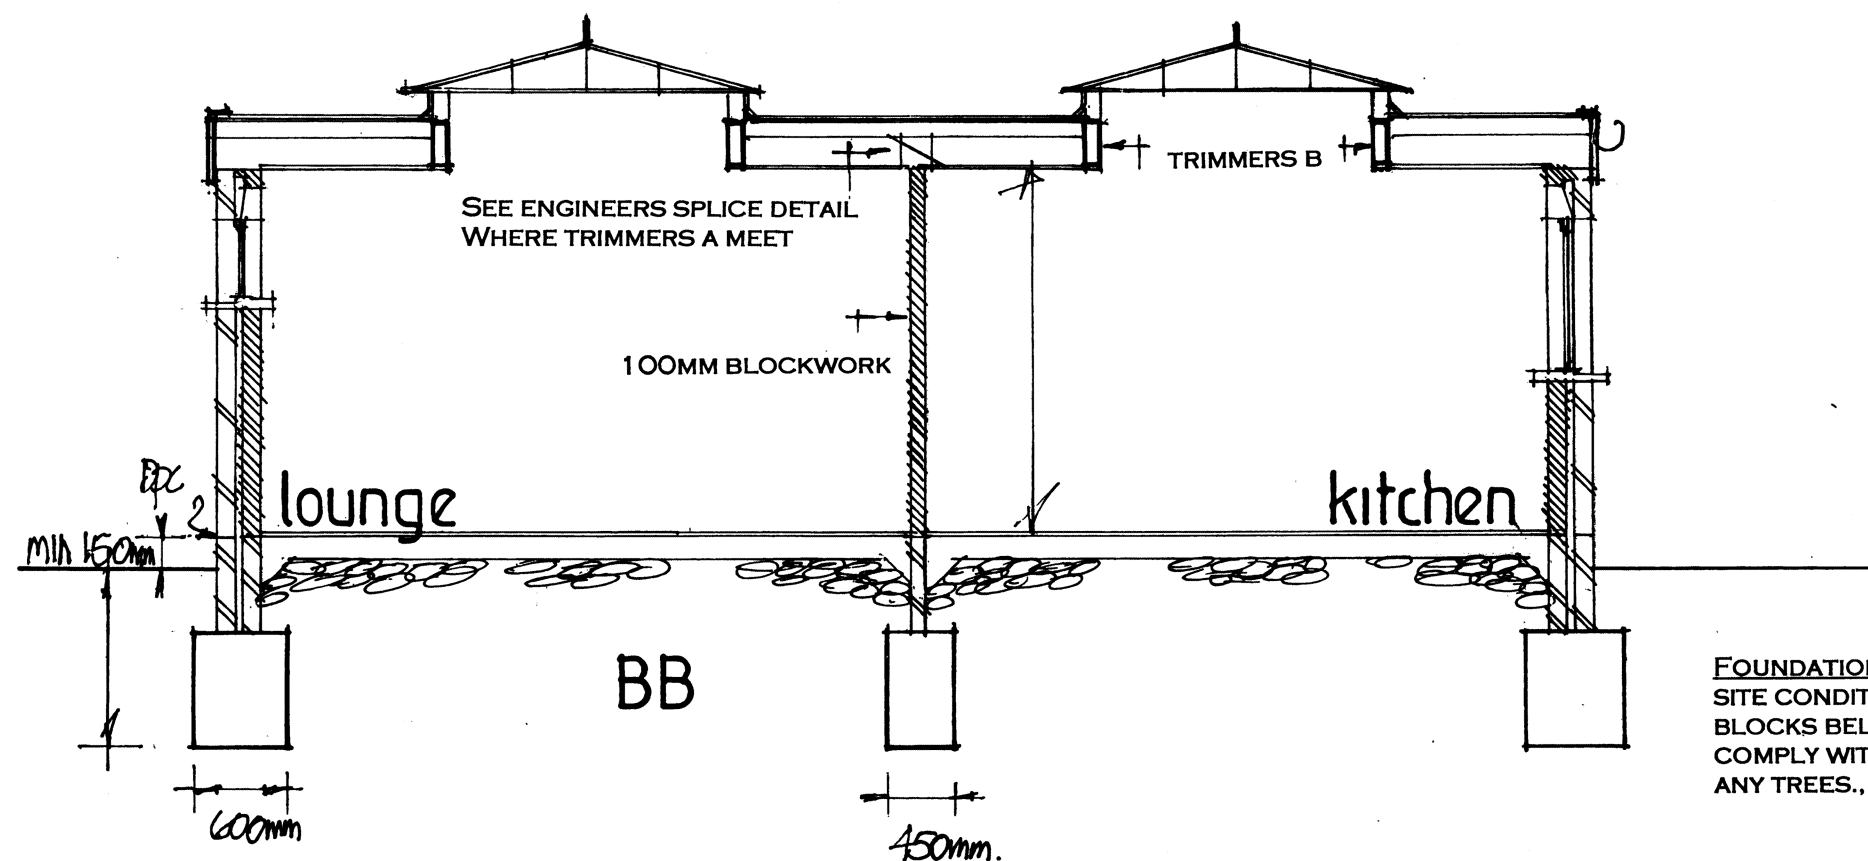

FOUNDATIONS TO LOCAL AUTHORITY APPROVAL TO SUIT
SITE CONDITIONS. USE ONLY CLASS A CONCRETE
BLOCKS BELOW GROUND LEVEL. FOUNDATIONS ALSO TO
COMPLY WITH NHBC PRACTICE NOTE WITH REGARD TO
ANY TREES., TRENCH FILL FOUNDATIONS.

GROUND FLOOR MIN. 100 MM CONCRETE ON MIN.
100M. HARDCORE 1200 GAUGE POLYTHENE D.P.M.,
80MM CELOTEX GA 3000 UNDER SLAB 50MM
SAND/CEMENT SCREED FINISH ANY AIR BRICKS
BLOCKED TO BE DUCTED TO THE EXTERNAL AIR

date jan 22
scale 1:50

SECTION DRAWING BB

PETER J. WALKER
ISLAND DESIGN
182 SEAFRONT, HAYLING ISLAND, HANTS
PO11 9AN
TEL: 02392467571