
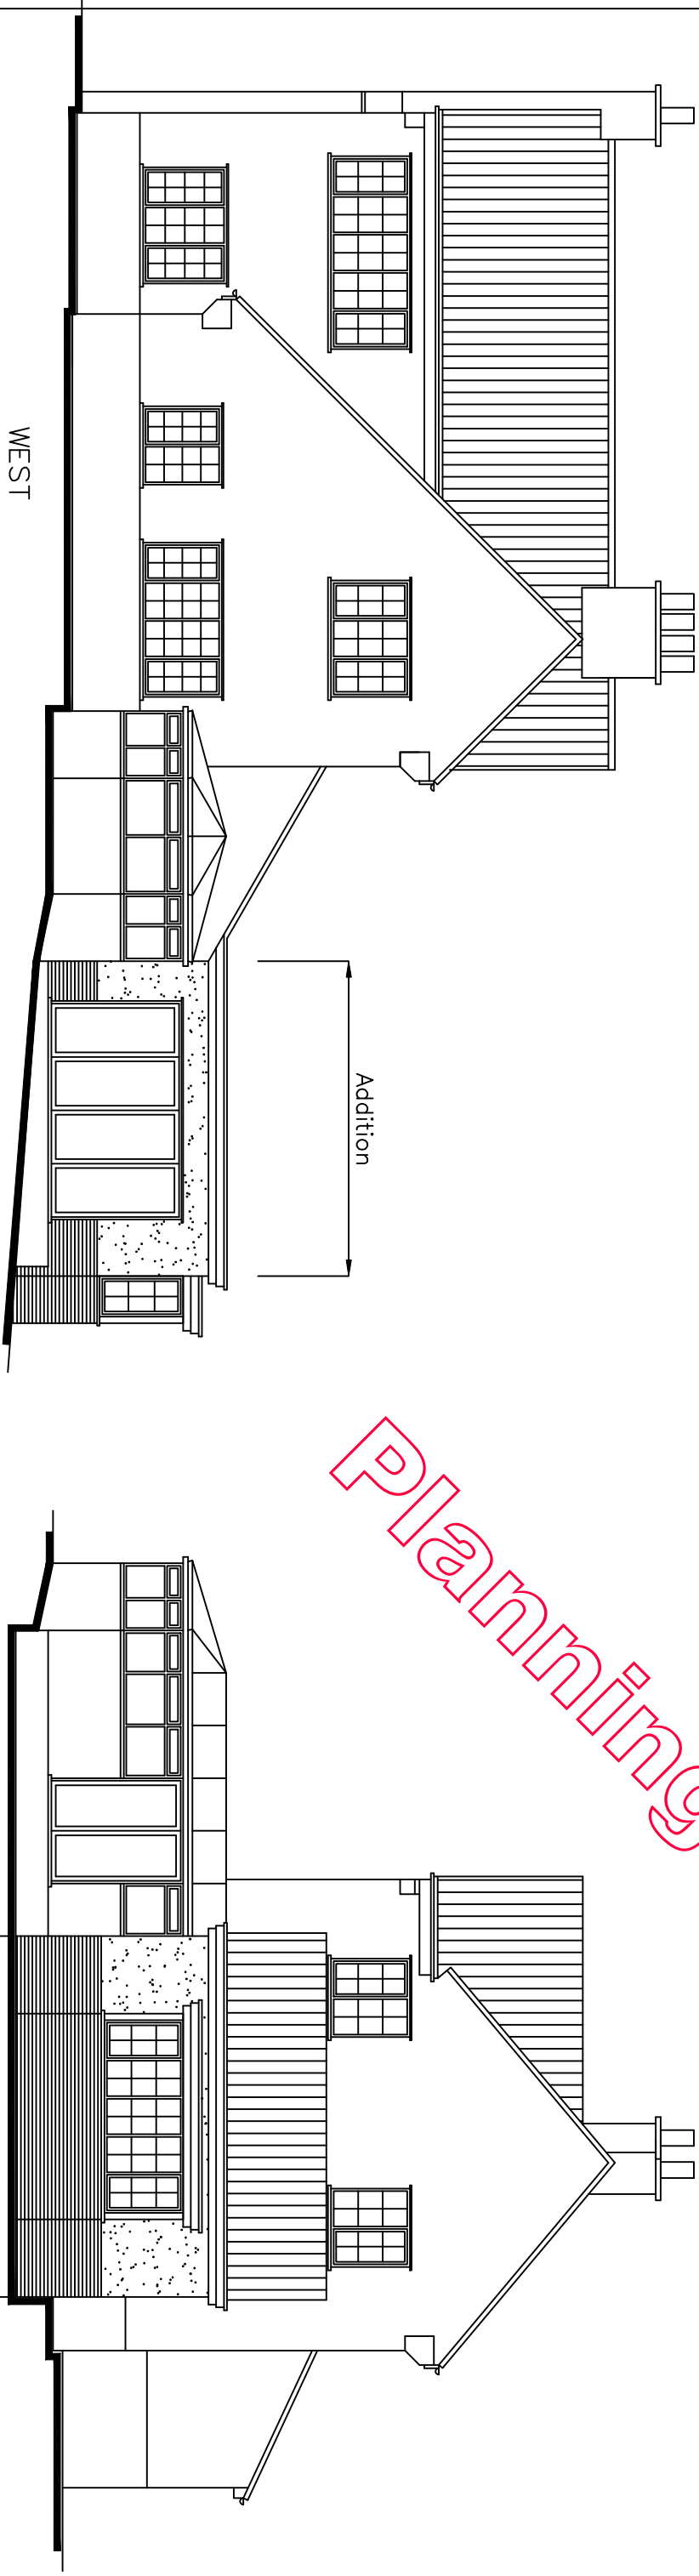


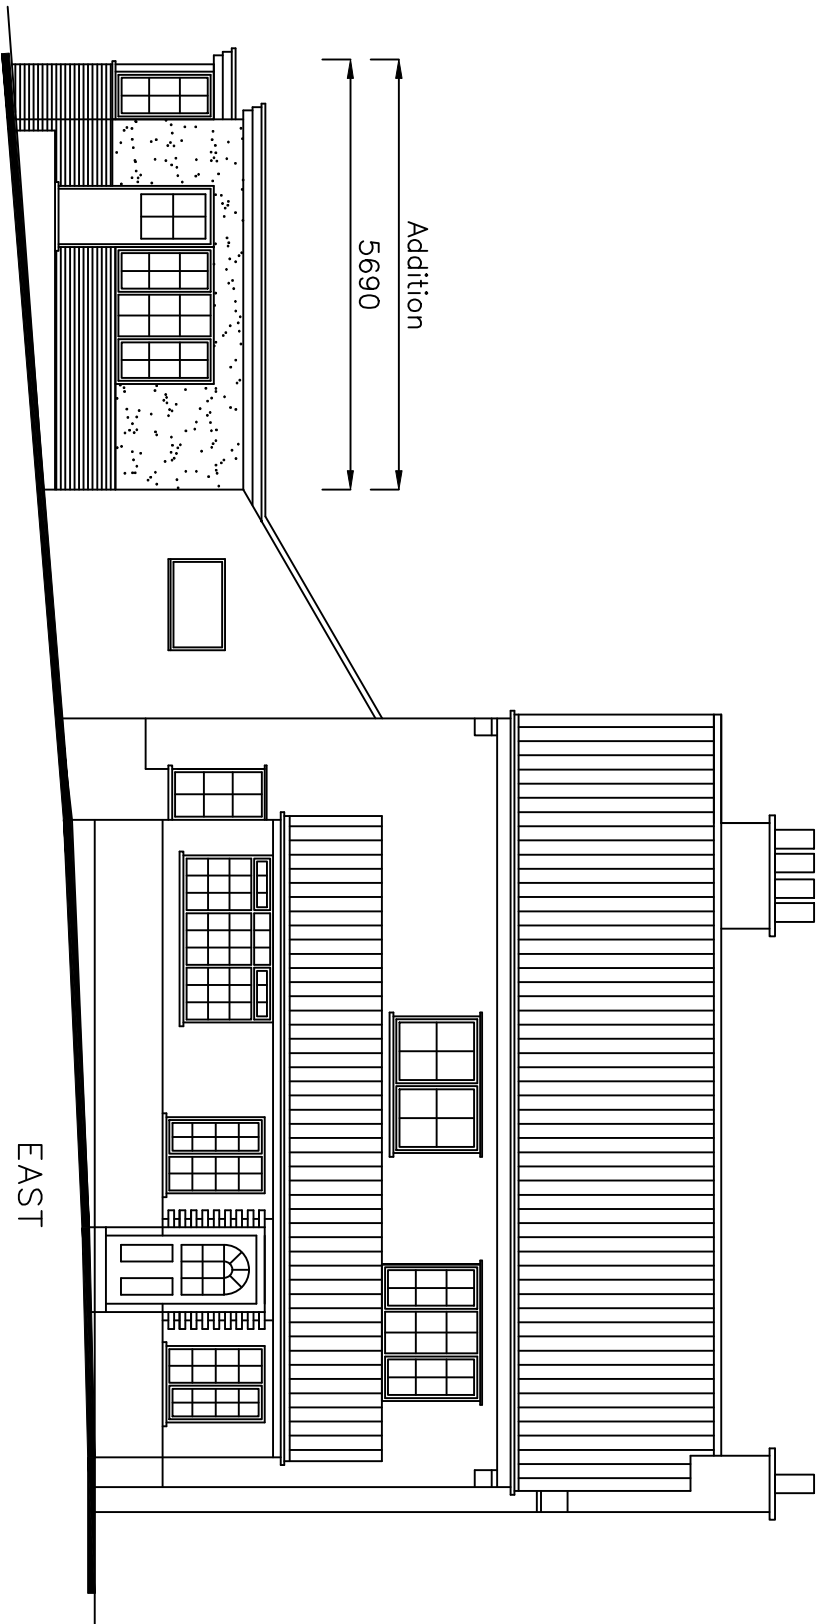

Critchley Architecture And Design Ltd.
Contact: 02392 474 919 | info@caad.online
The Old Brewery, 15E South Street, Havant, PO9 1BU

PROPOSAL ELEVATIONS

- Revisions
- a) Window Revisions. 12/10/20 MHC
 - b)
 - c)
 - d)

140 London Road
Waterlooville
PO7 5ST

Scale A1=1:50, A3=1:100
Drawn JHL/CAL
Date 07/10/2020

20076-501 A