




CAD

Critchley Architecture And Design Ltd.
Contact: 02392 474 919 | info@caad.online

The Old Brewery, 15E South Street, Havant, PO9 1BU

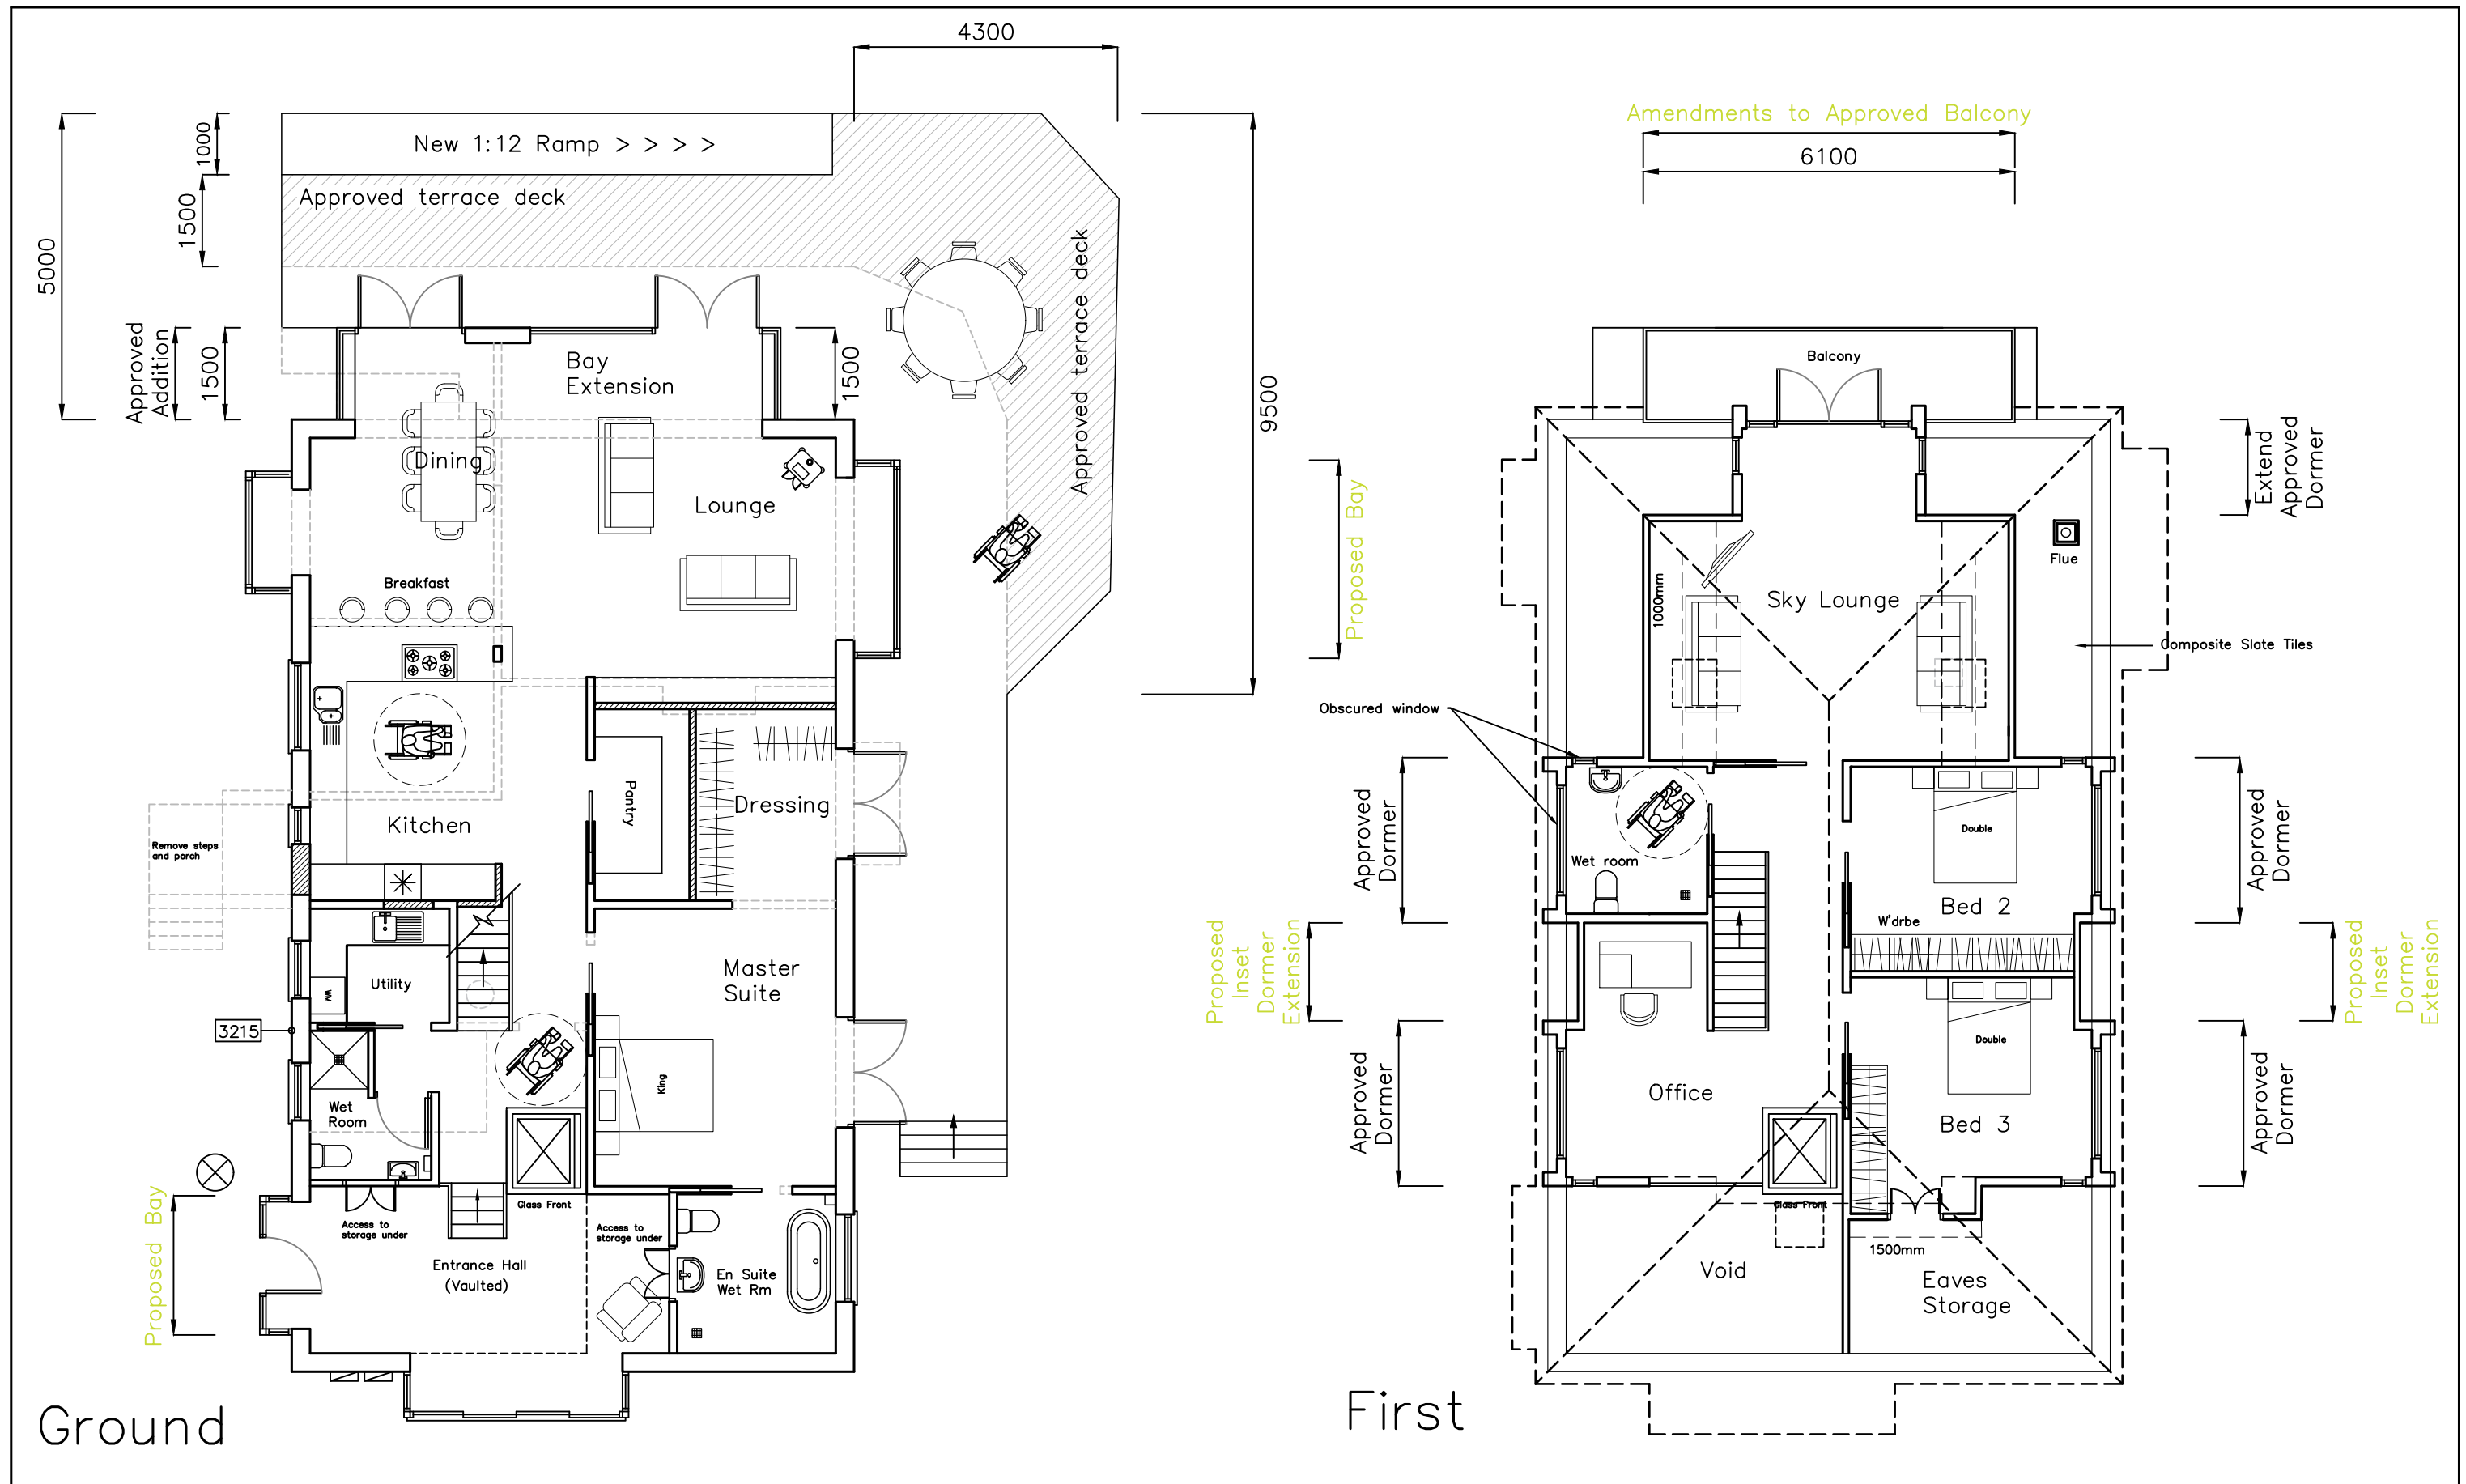

Proposed Floor Plans

Revisions

- First Floor Revs - Existing eaves/04.05.22/MHC
- Draft 8 details/11.05.22/MHC
- Omit side steps. Extended terrace./12.05.22/MHC
- Revised terrace layout./18.05.22/MHC
- Revised terrace layout./23.05.22/SAR
- Roof Plan Ammendments/28.06.22/LNR
- Client Revisions/14.07.2022/LNR

- Client Revisions/26.07.2022/LNR
- Additional dimensions. 02/08/22 MHC
- Client updates/20.02.2023/SAR
- Client updates/28.02.2023/TGA
- Revisions/06.03.2023/TGA
- Revisions/07.03.2023/TGA

Cockle Point,
Marine Walk,
Hayling Island,
Hampshire,
PO11 9PQ

Scale A1=1:50, A3=1:100
Drawn MHC
Date 28/04/2022

22020-411 ^N

10m

20m

30m

40m