
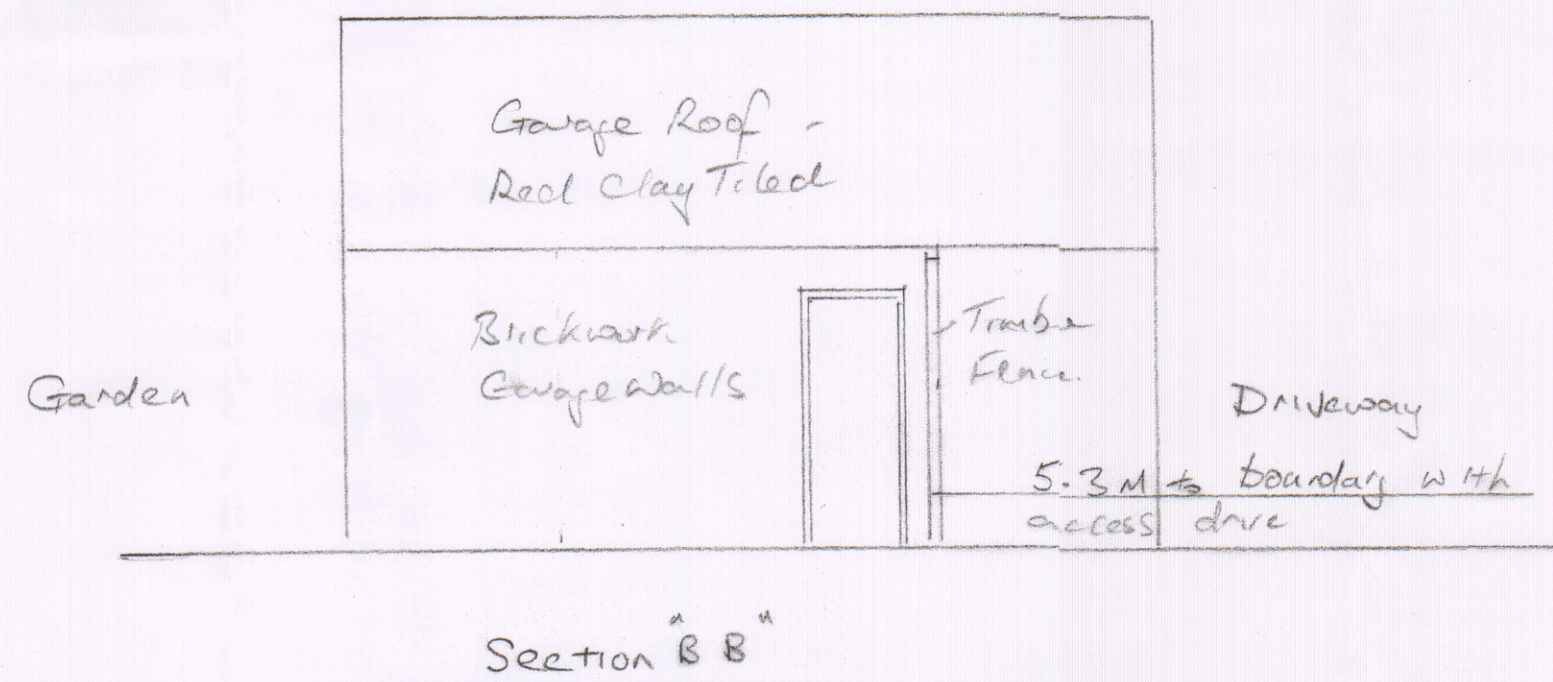


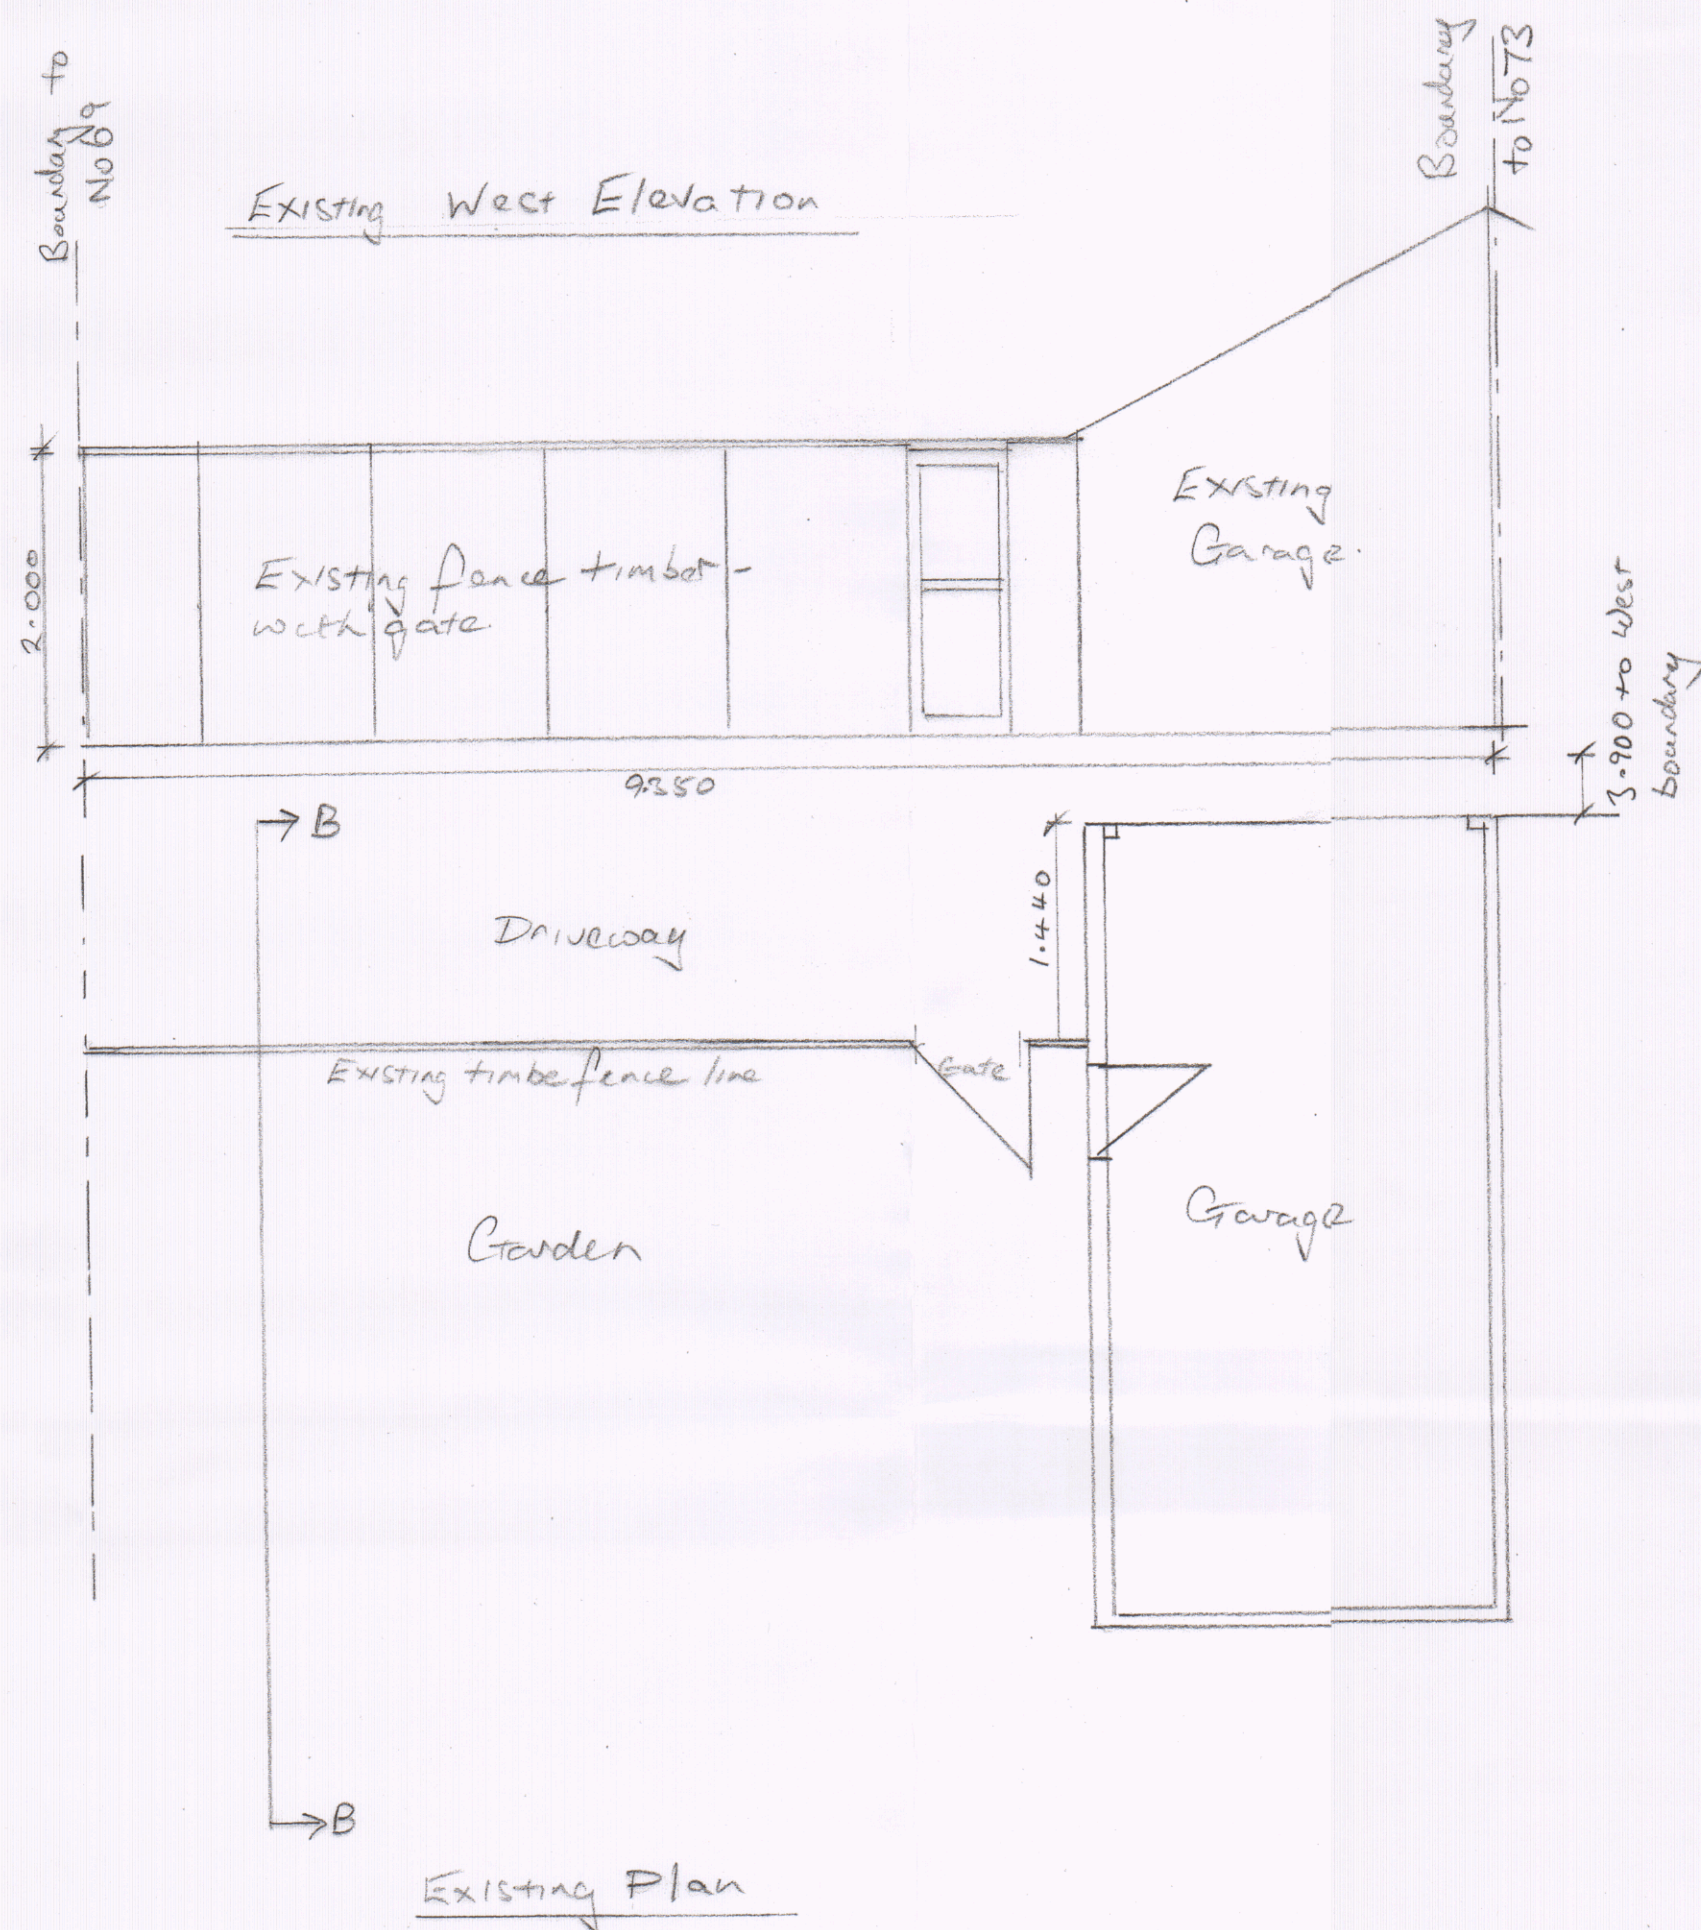

NOTES:
All dimensions must be checked on site and not scaled from this drawing.

HAVANT BOROUGH COUNCIL

14 MAY 2021

RECEIVED

Scale Bar 1:50

A	Date	Revisions

©copyright

Notes:
Copyright: owned by Martin John Norris
This drawing has been prepared for the purpose of Planning and / Building Regulations approval, and should not be used for any other purpose. All dimensions to be checked on site and any discrepancies referred to Martin Norris.
Written dimensions are to be used in preference to scaled dimensions.
This drawing is the property of Martin Norris and must not be reproduced, in part, or whole, or deviated from without permission from Martin Norris.
It is essential that prior to commencement and during construction works the contractor reviews the drawings, specifications and engineering support information and any other relevant and referred information as a whole and complete project, to be constructed in compliance with the Building Regulations and approved Planning drawings and information, any discrepancies found or concerns are to be raised.

Client
Mr & Mrs Hill

Job Title
Proposed Loggia to Rear Garden -
71 London Road,
PO7 5AQ

Drawing Title
Existing Garage Elevations
& Part Garden Plans

Scale 1:50 @ A2

Date 10/4/21 Drawn by MJD

Dimensions in Metres

Drg No. MJD/JCH/2021/2	Rev.
---------------------------	------