
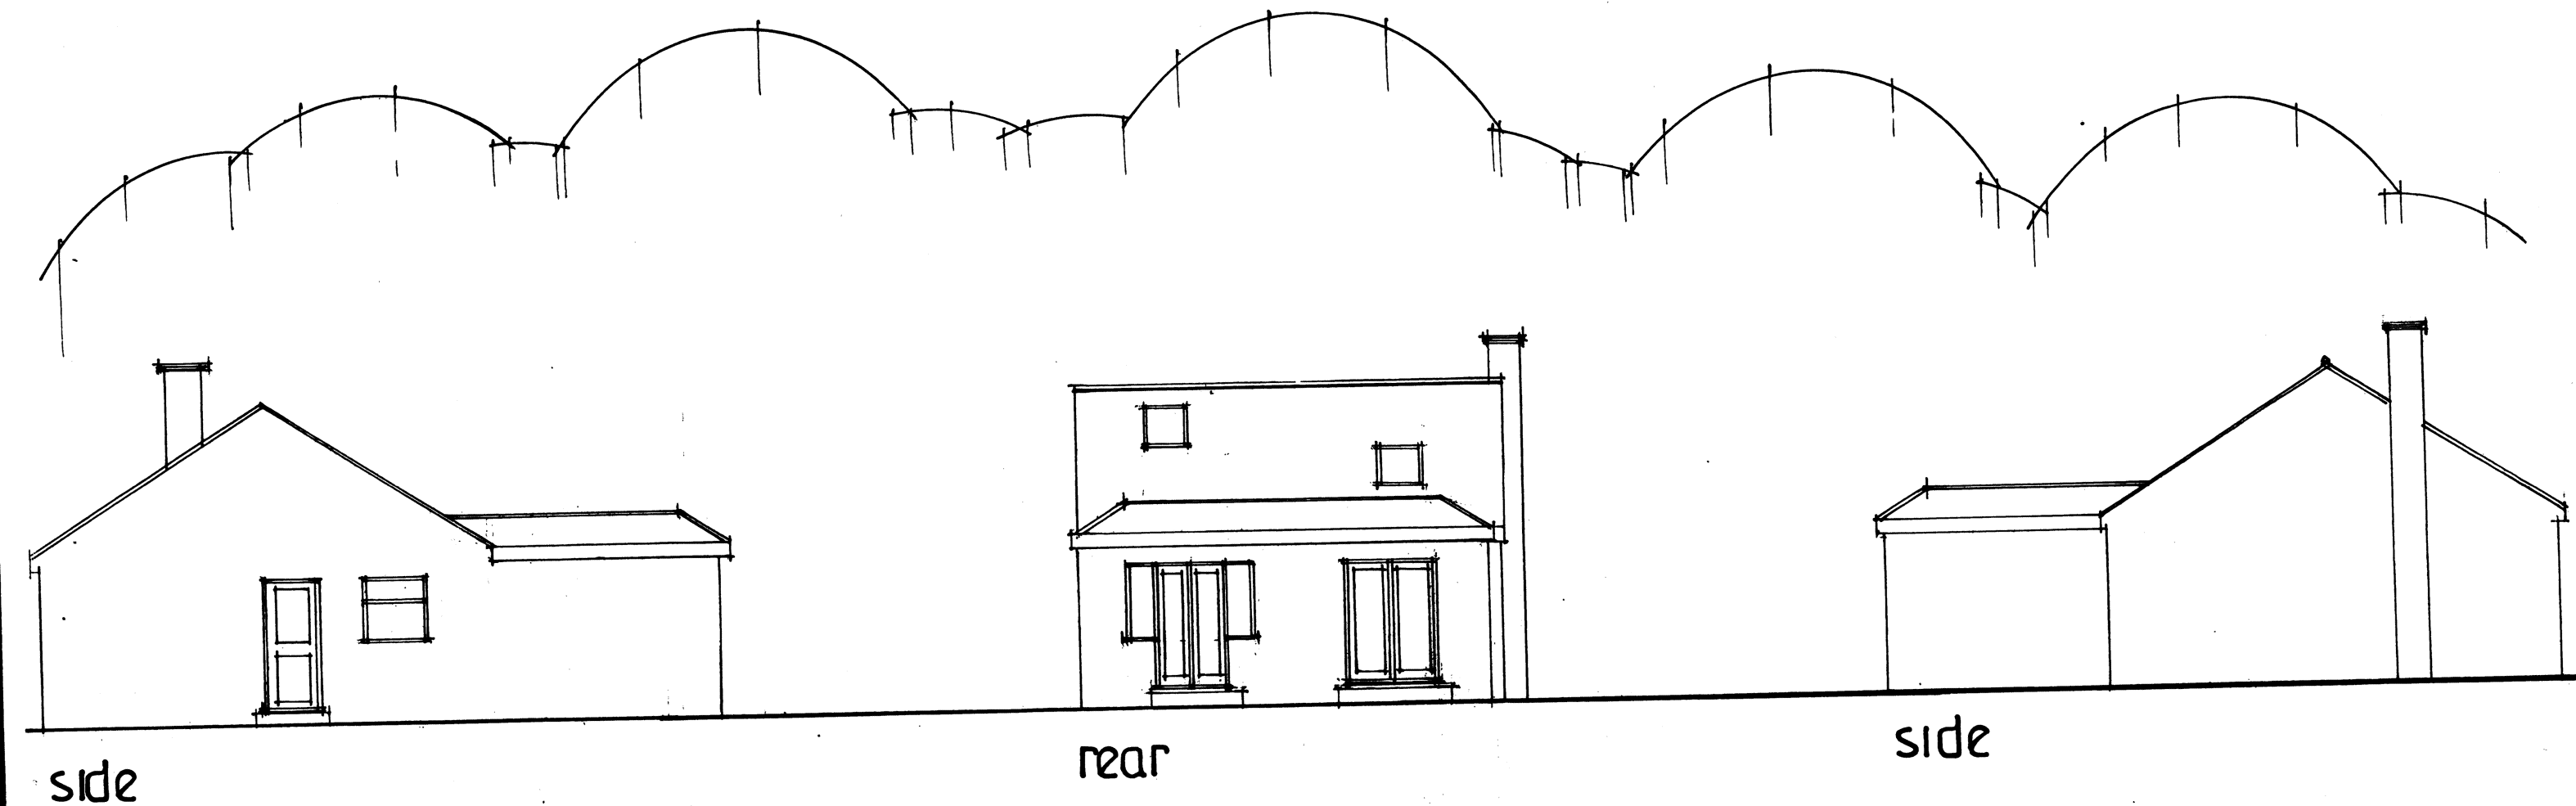


**SINGLE STOREY SUNROOM/PORCH ADDITION.
28, ELM CLOSE ESTATE, HAYLING IS., HANTS.
FOR MR & MRS D. RALPH.**

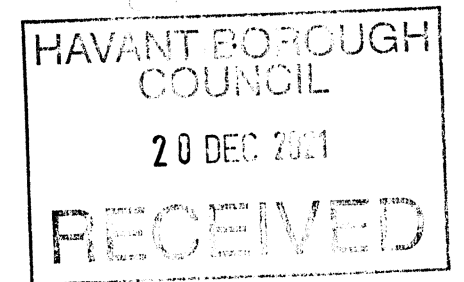

EXISTING ELEVATIONS

RETROSPECTIVE APPLICATION

date dec 21

scale 1:100

PETER J. WALKER
ISLAND DESIGN
182 SEAFRONT, HAYLING ISLAND, HANTS
PO11 9AN

TEL: 02392467571