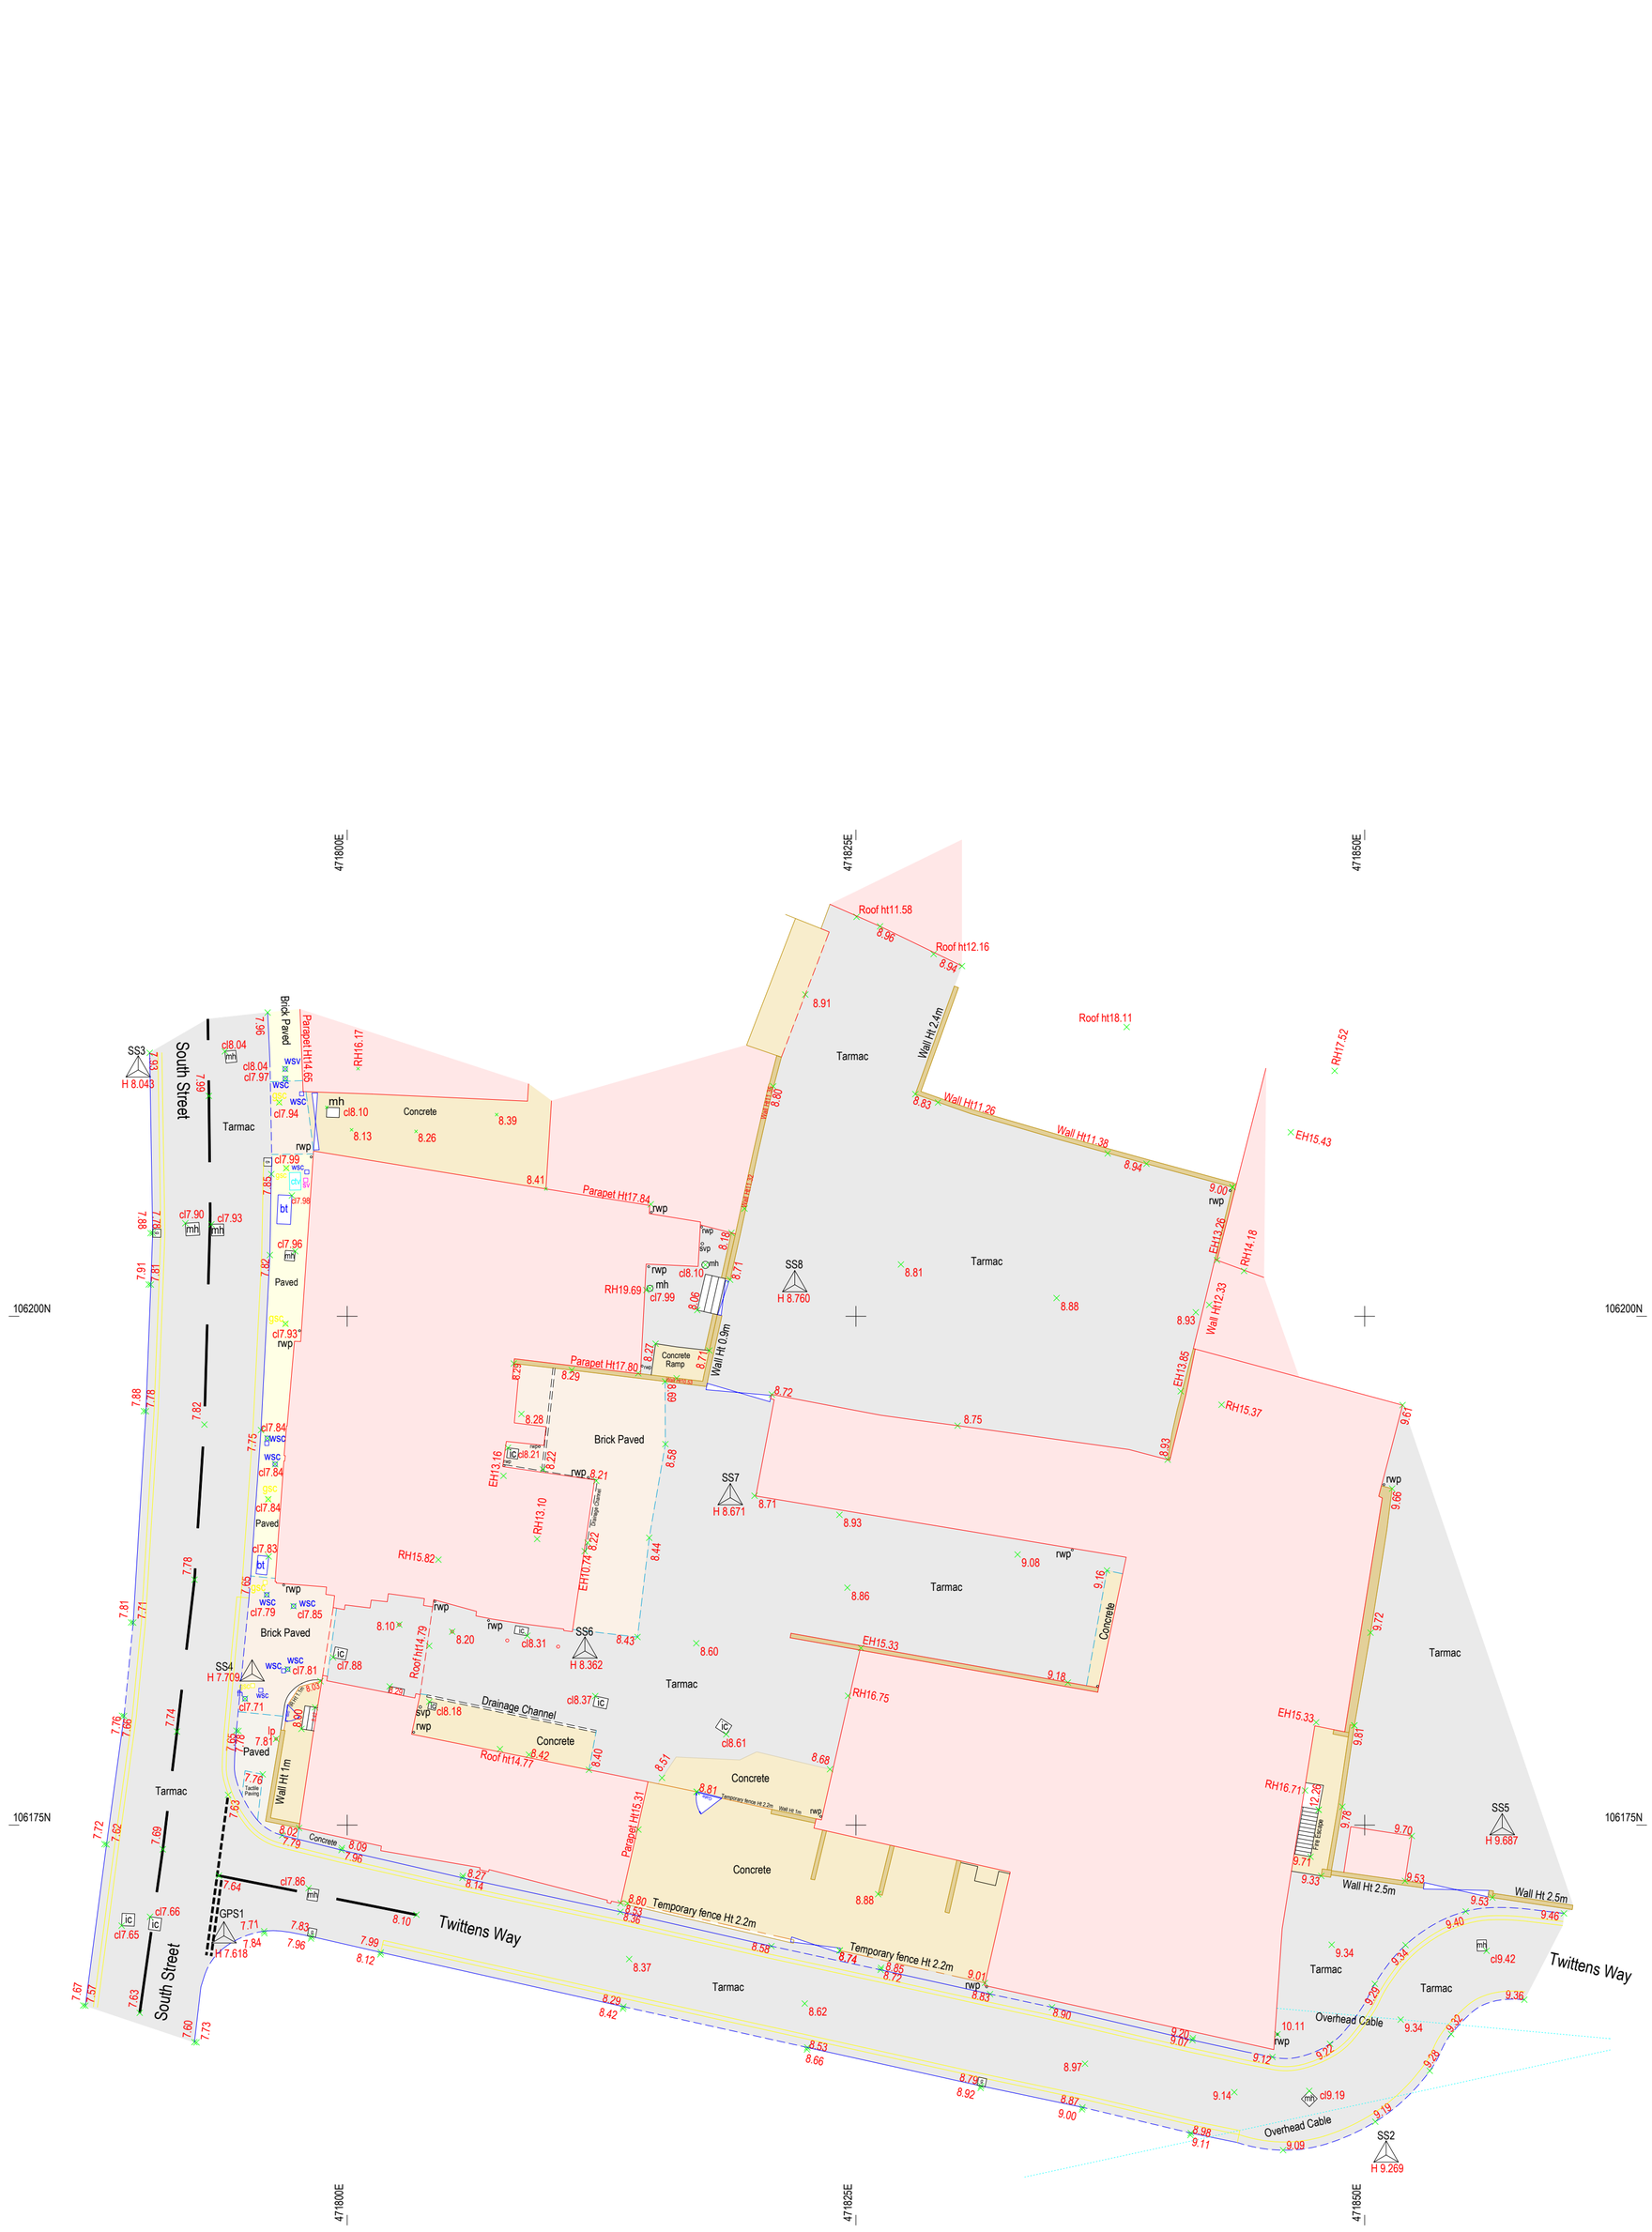
471800E
471825E
471850E
106200N
106175N
South Street
Tarmac
Brick Paved
Paved
Concrete
Concrete Ramp
Brick Paved
Tarmac
Concrete
Tarmac
Concrete
Concrete
Tarmac
Tarmac
Tarmac