

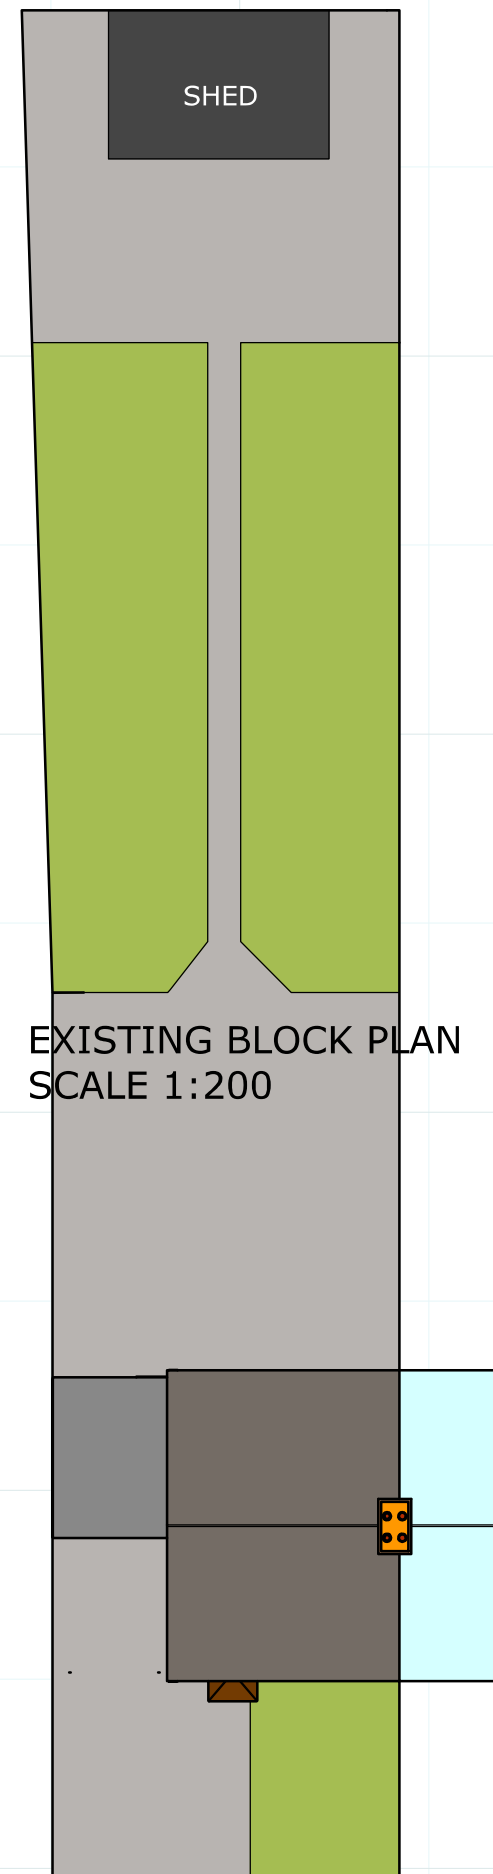


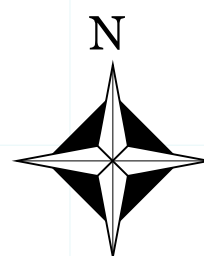

EXISTING BLOCK PLAN
SCALE 1:200

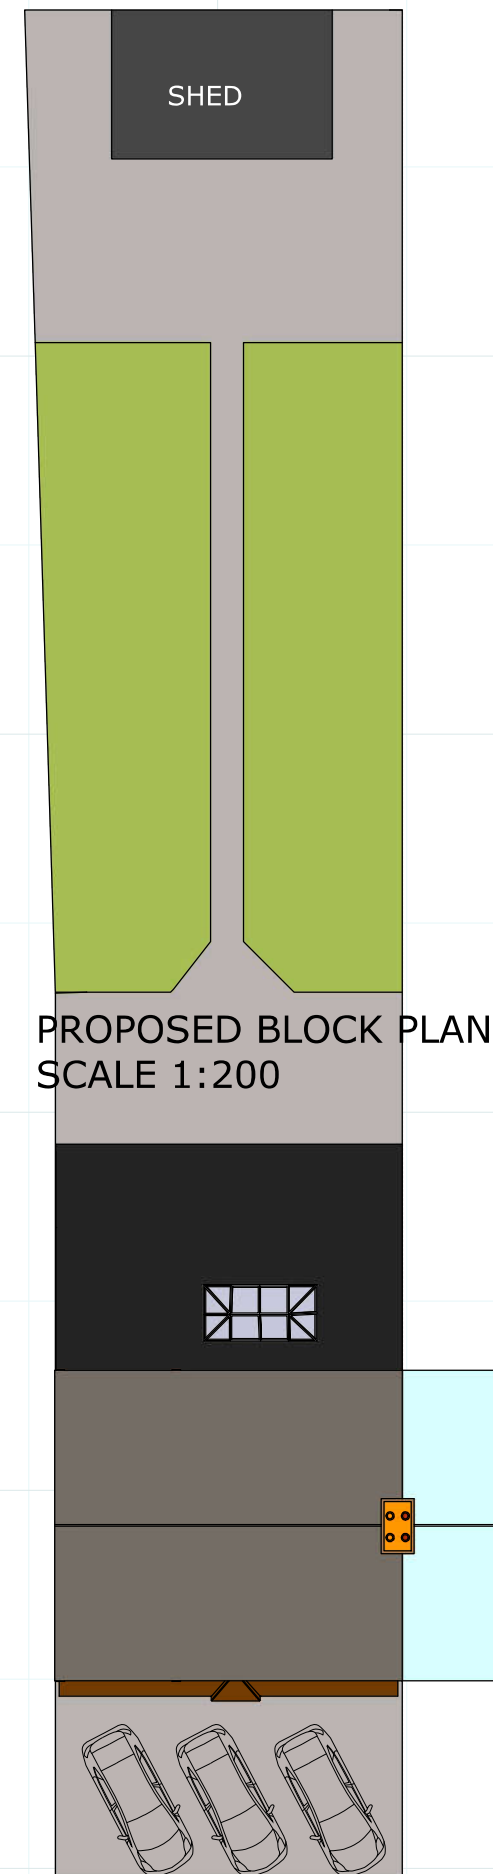

PROPOSED BLOCK PLAN
SCALE 1:200

36 BEDHAMPTON WAY
HAVANT
PO9 2DP

PLANNING APPLICATION:
SINGLE STOREY REAR,
AND DOUBLE
STOREY SIDE EXTENSION
SCALE 1:100/200/1250

DATE:
23/2/21