


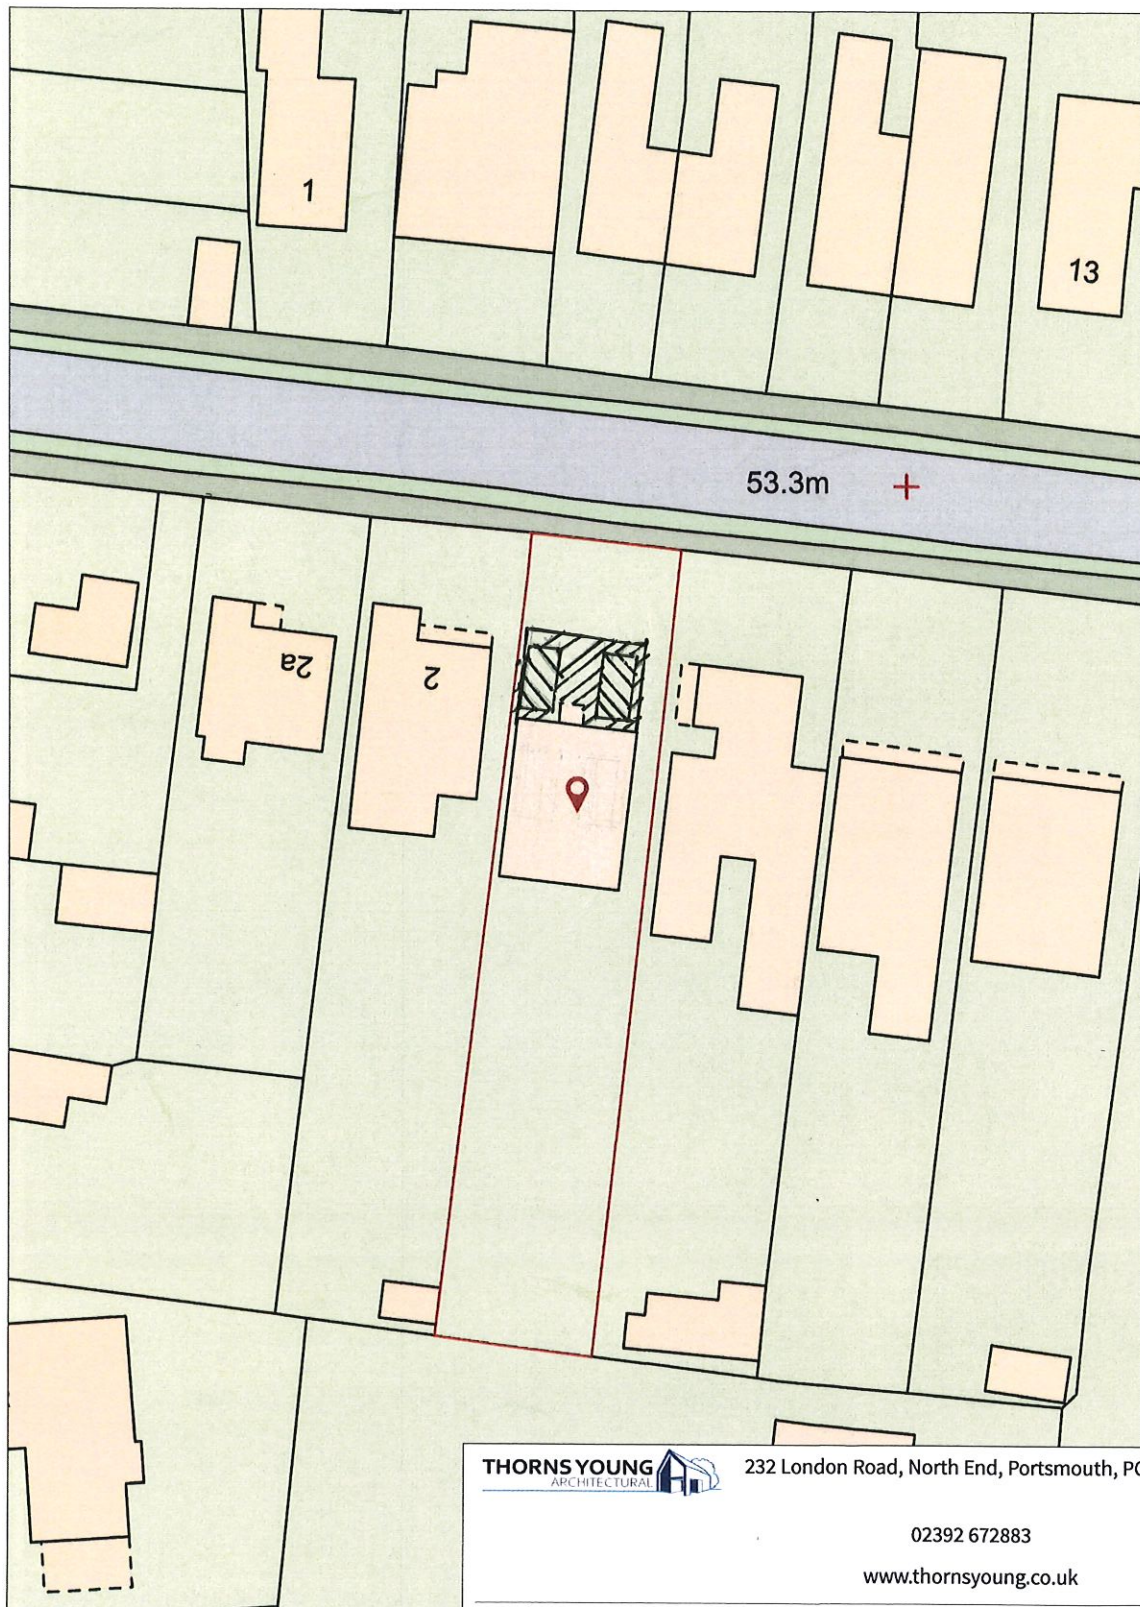

232 London Road, North End, Portsmouth, PO2 9JQ

02392 672883

www.thornsyong.co.uk

Client: **Mr R Turner**

Project: **Two Storey Front Extension**

Title: **4 Privett Road, Widley**

Scale: 1:500 @A4

Drawn By: CC

Date: 20 May 2021

Drawing No: 5072.21.2