




CAD

Critchley Architecture And Design Ltd.
Contact: 02392 474 919 | info@caad.online

The Old Brewery, 15E South Street, Havant, PO9 1BU

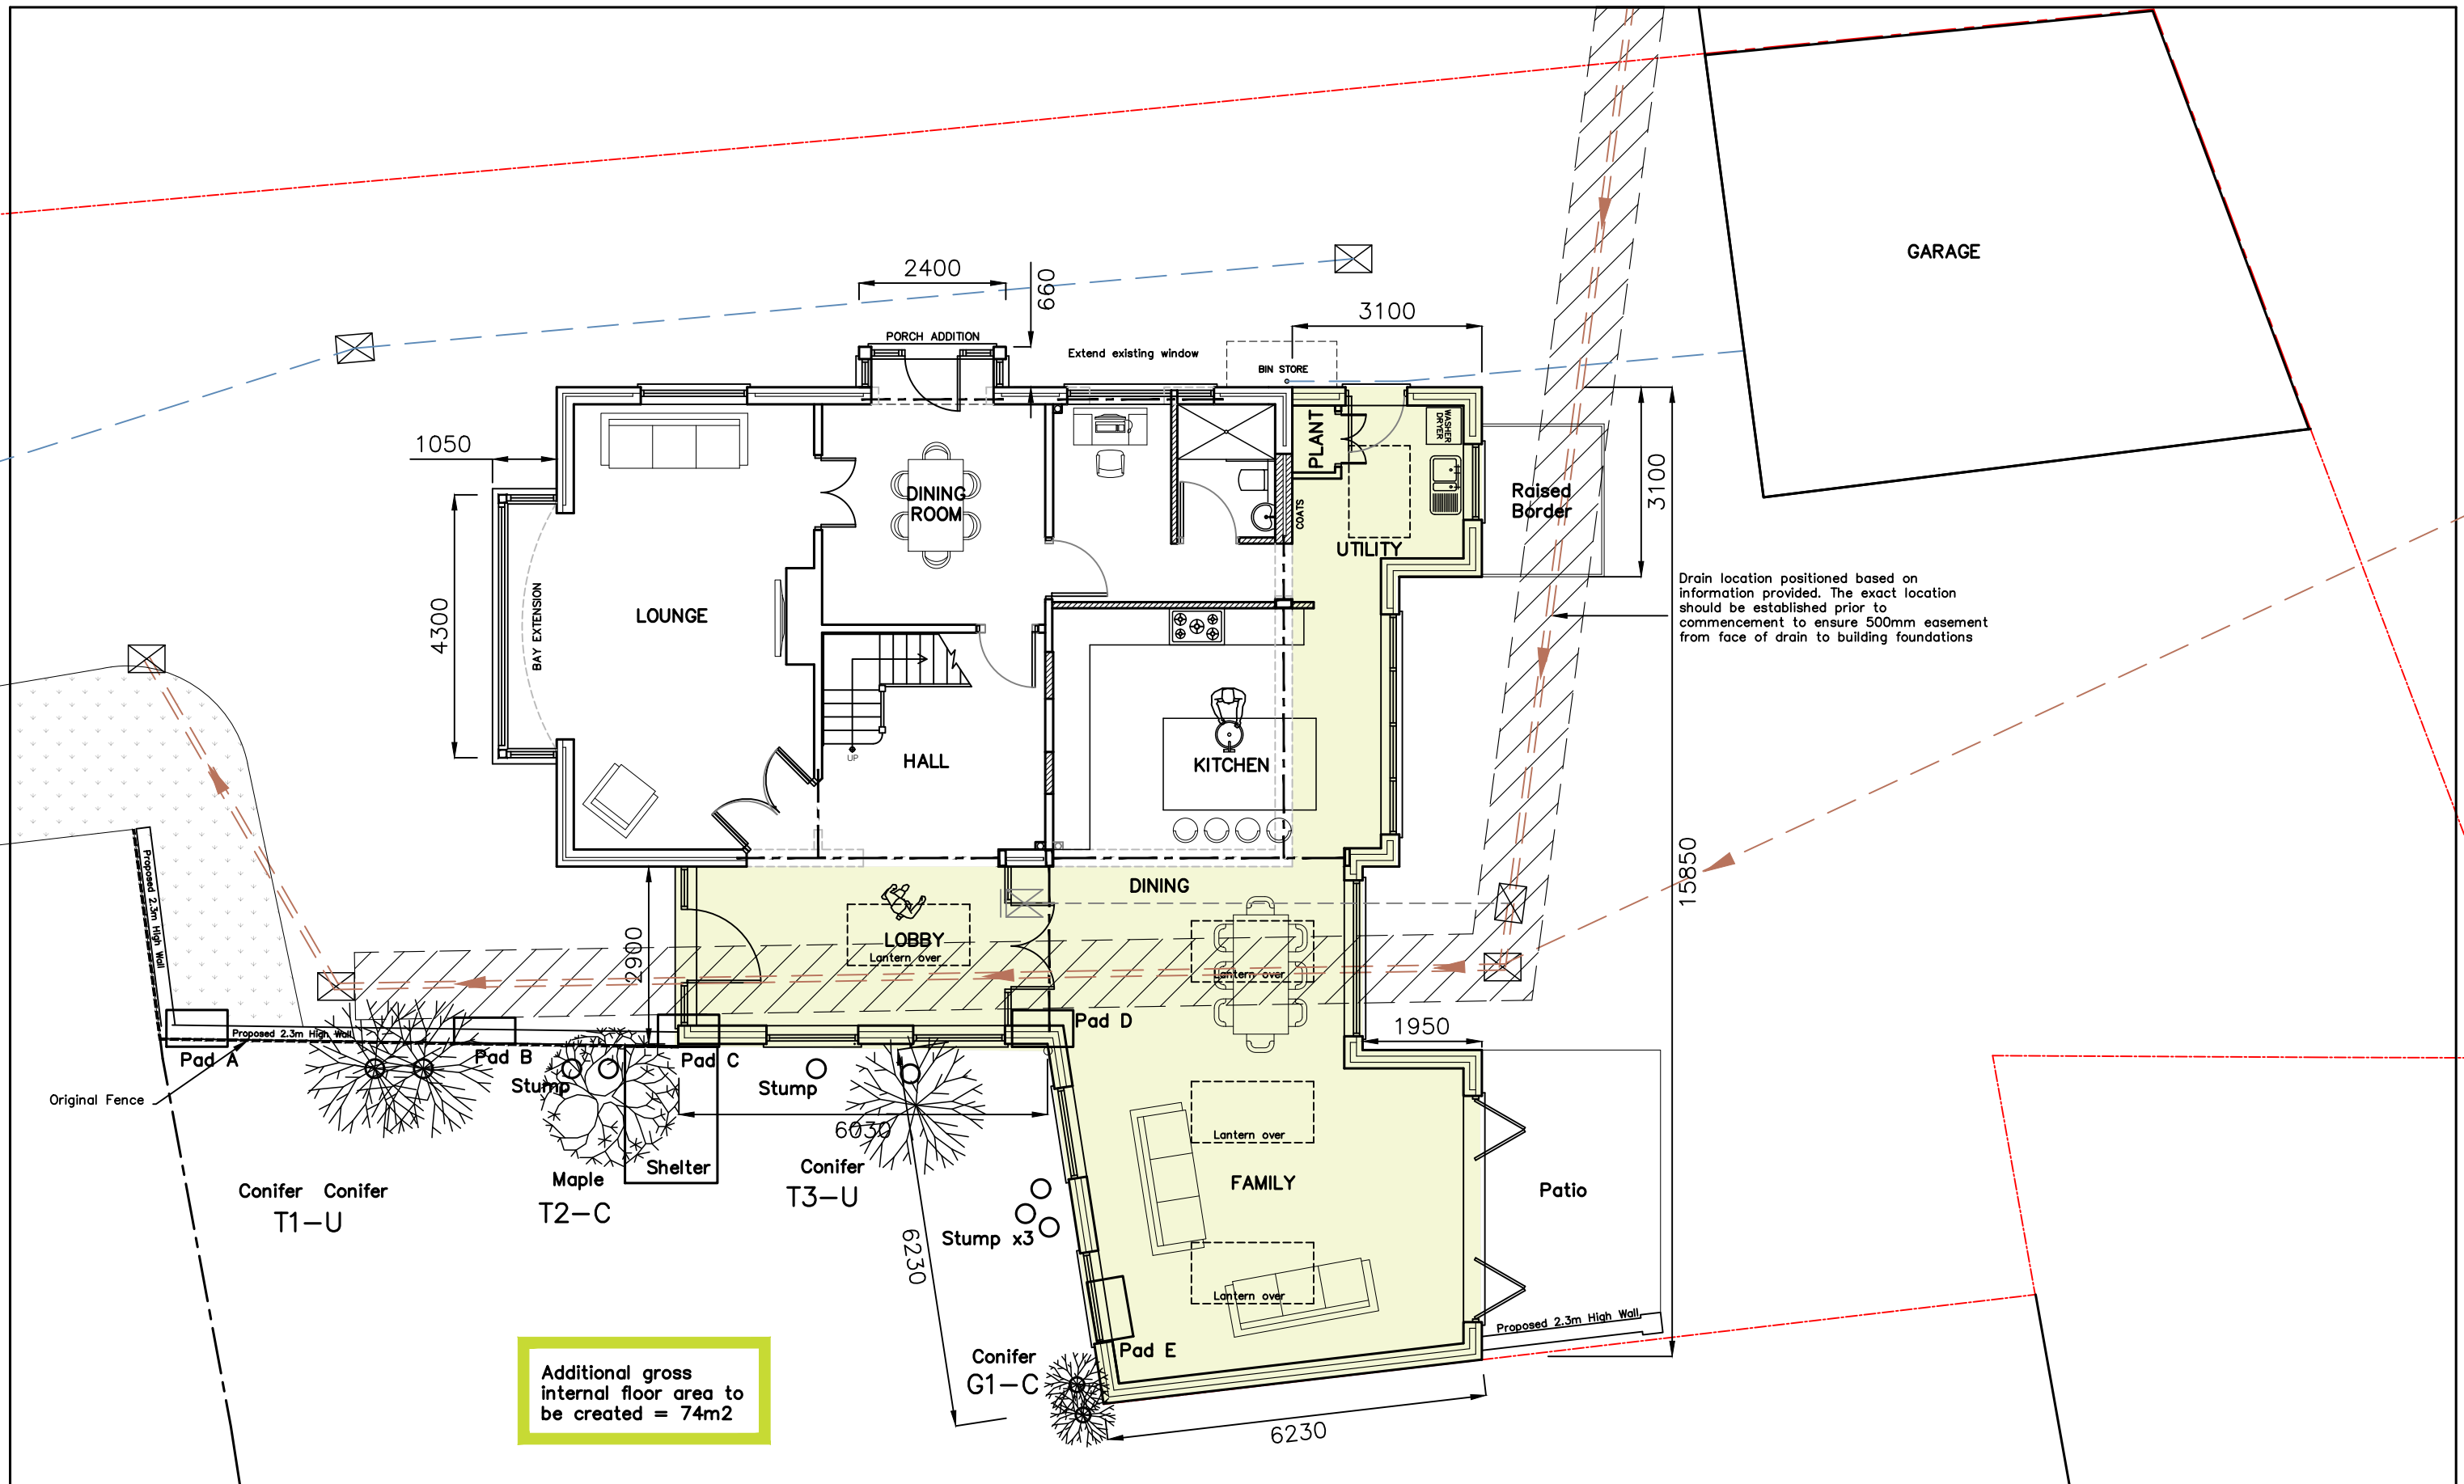

PROPOSED GROUND FLOOR PLAN

Revisions

- a) Family Room adjacent boundary. 03/03/22 MHC
- b) Straight wall + Utility offset. 09/03/22 MHC
- c) Boundary trees shown. 26/07/22 MHC
- d) Client Revisions 10/08/2022 LNR
- e) Client Revisions 11/08/2022 LNR
- f) Additional dimensioning. 18/08/22 MHC
- g) Client Alterations 08/09/22 CAL

- h) Client Alterations 20/09/22 CAL
- j) Tree Notes updated. 15/12/22 ZS
- k) Pad and wall revs. 01/02/23 MHC
- l) Boundary detail; revs. 09/02/23
- o) Fence & foundation revs/17.02.23/TGA

8 Queens Road,
Waterlooville,
Hampshire,
PO7 7SB

Scale A1=1:50, A3=1:100
Drawn MHC
Date 22/02/2022

21102-415⁰

10m

20m

30m

40m